


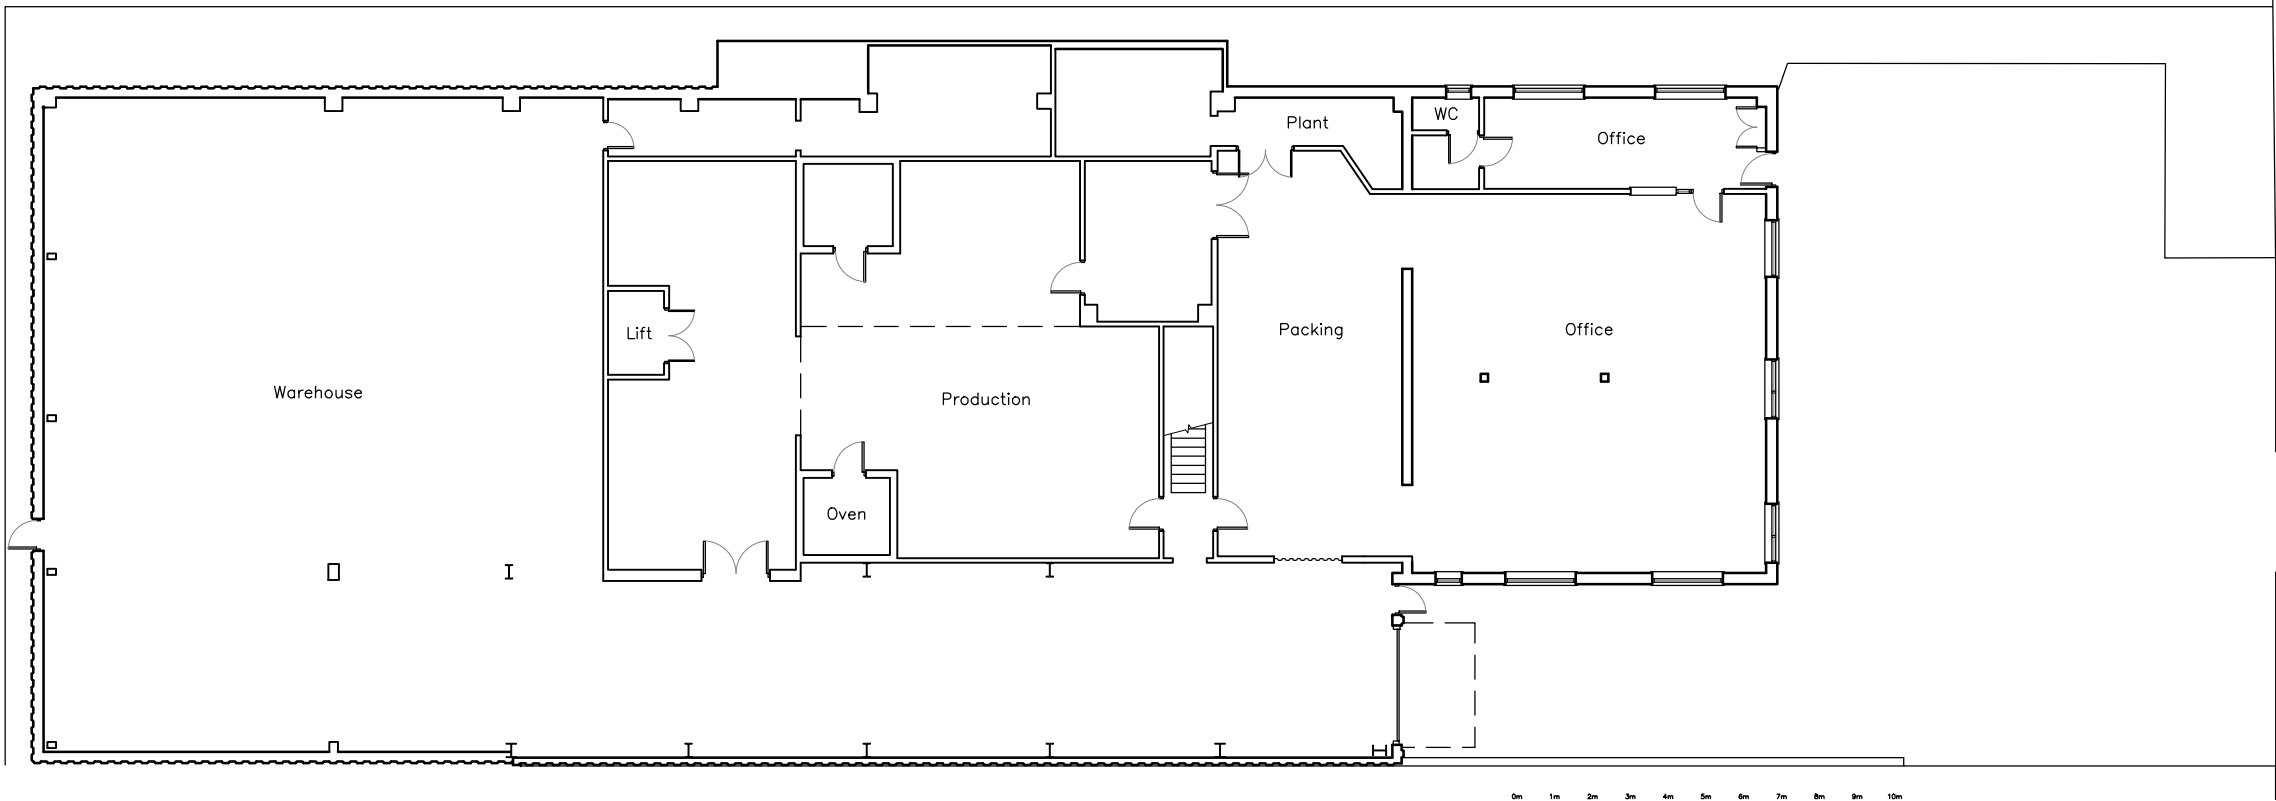


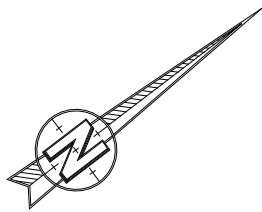

GROUND FLOOR

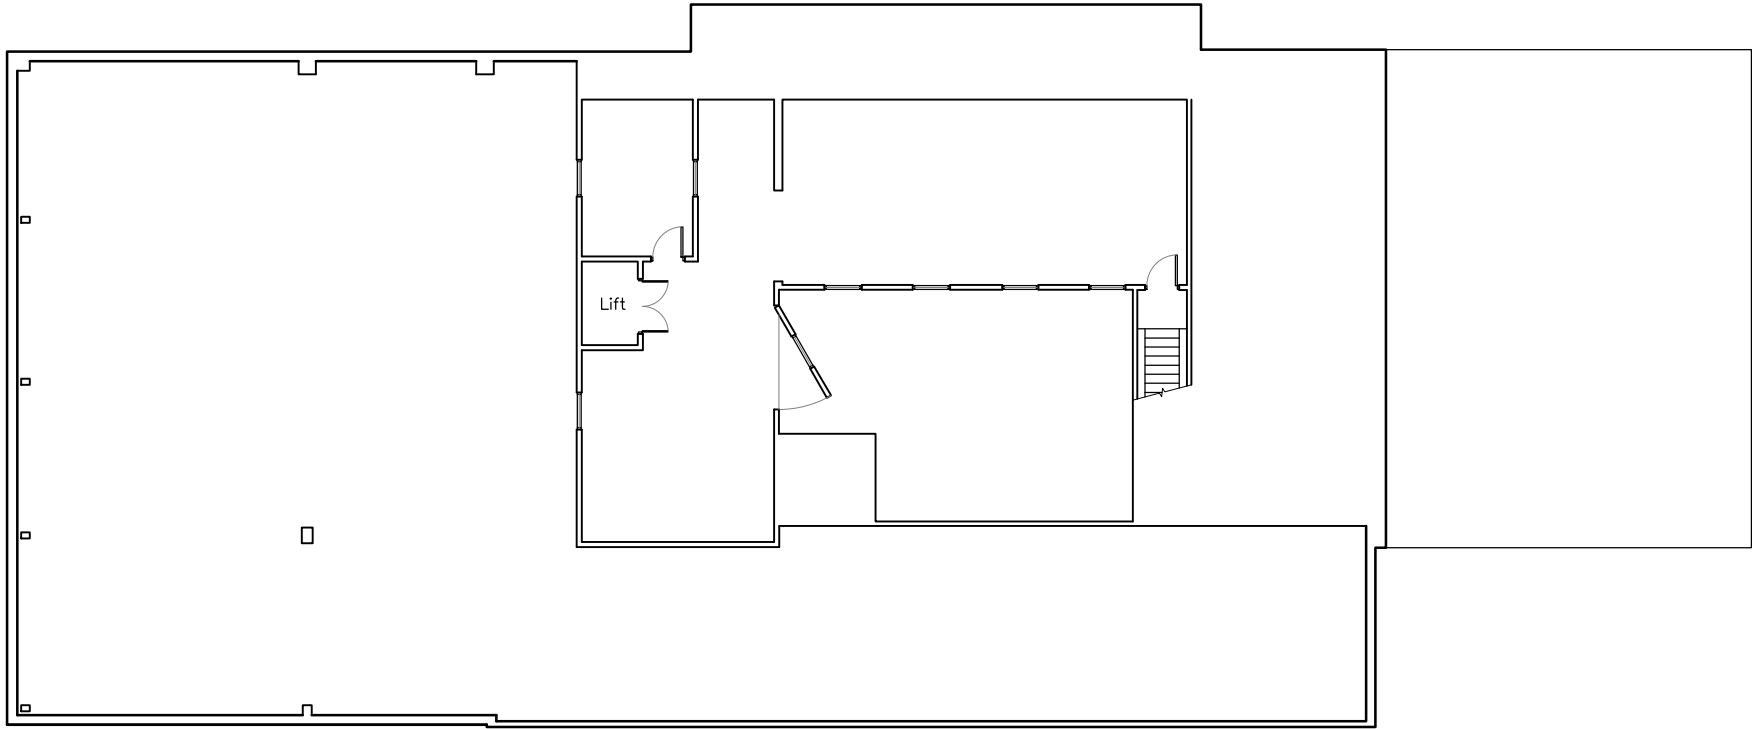

FIRST FLOOR

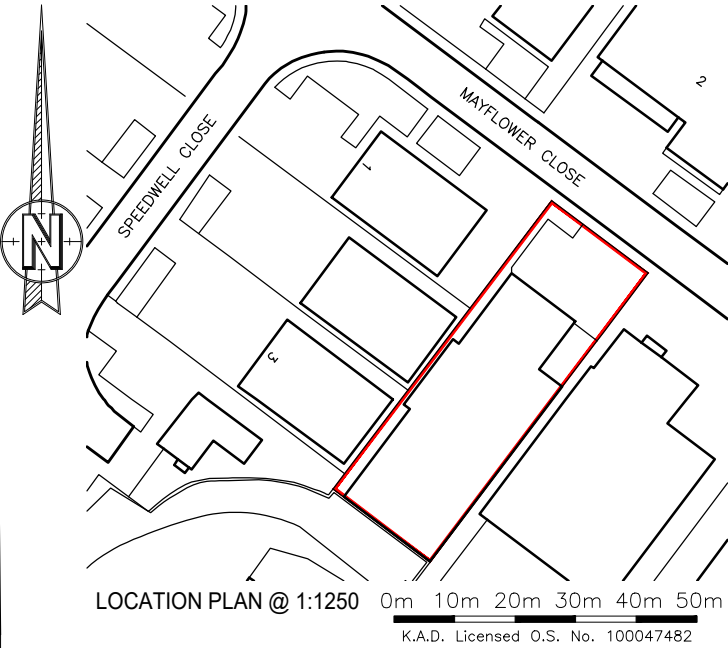

Rev	Revision	By	Date

KNIGHT
AARCHITECTURAL
DDESIGN

K.A.D. Ltd.
First Floor Unit 7
The Quarterdeck
Port Solent
PO6 4TP
T: 01489 660194
E: admin@k-a-d.co.uk
W: www.k-a-d.co.uk

Client
FULFIL UK

Project
**MARYBAKE,
MAYFLOWER CLOSE,
CHANDLERS FORD,
SO53 4AR**

Drawing
EXISTING PLANS

Scale 1:200@A3	Date SEP 2022
--------------------------	-------------------------

Project no.	Sequential	Bldg/Floor	Detail	Rev
KAD	01	A	EX	A