




Ex Side

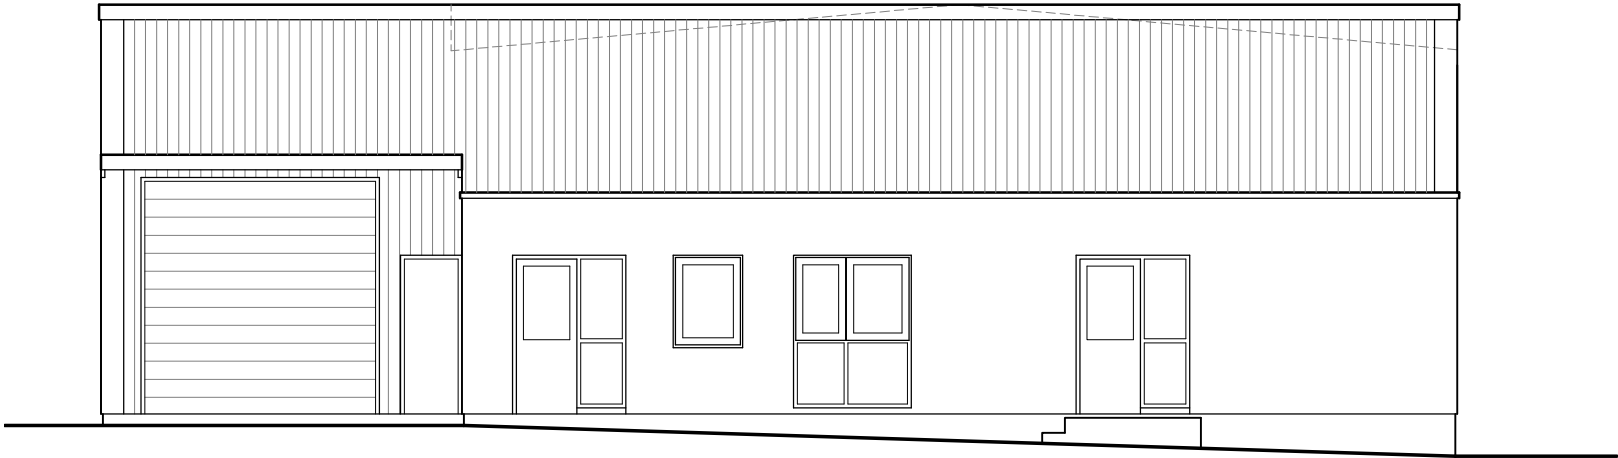


Ex Front

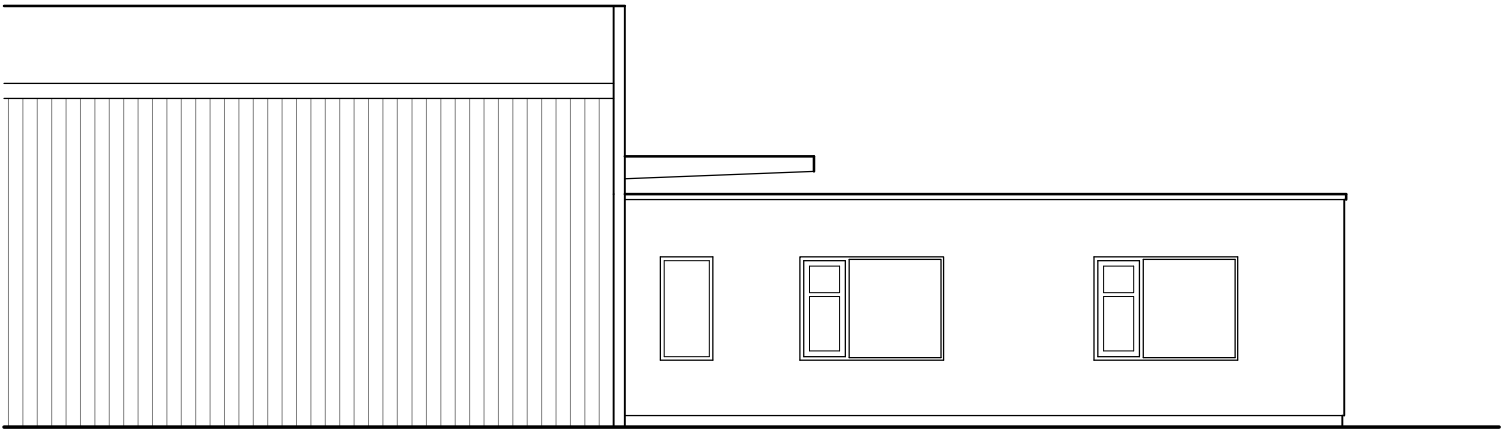

Ex Side

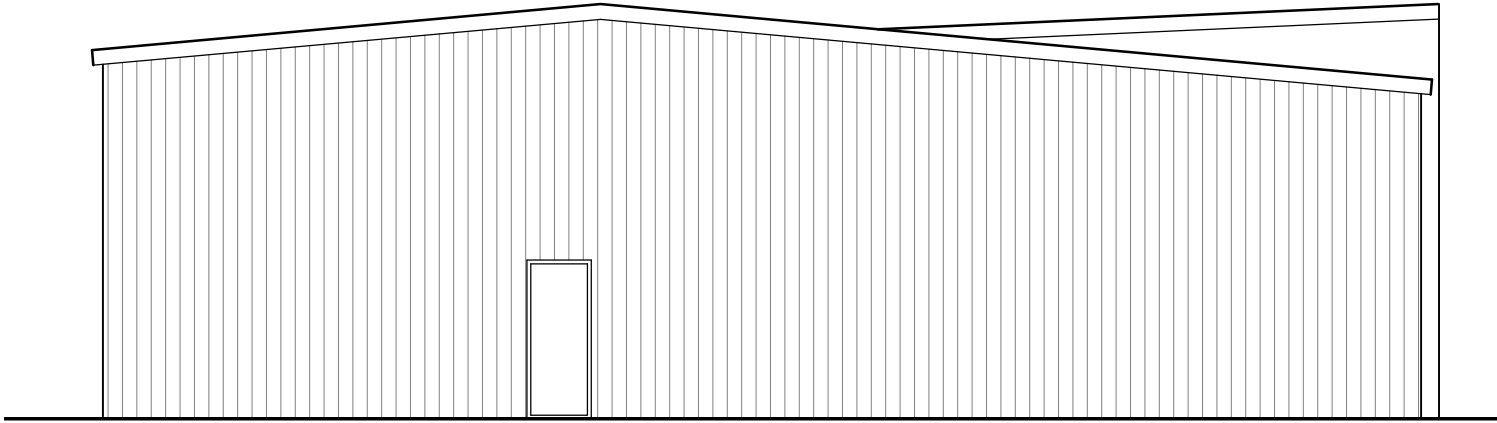

Ex Rear

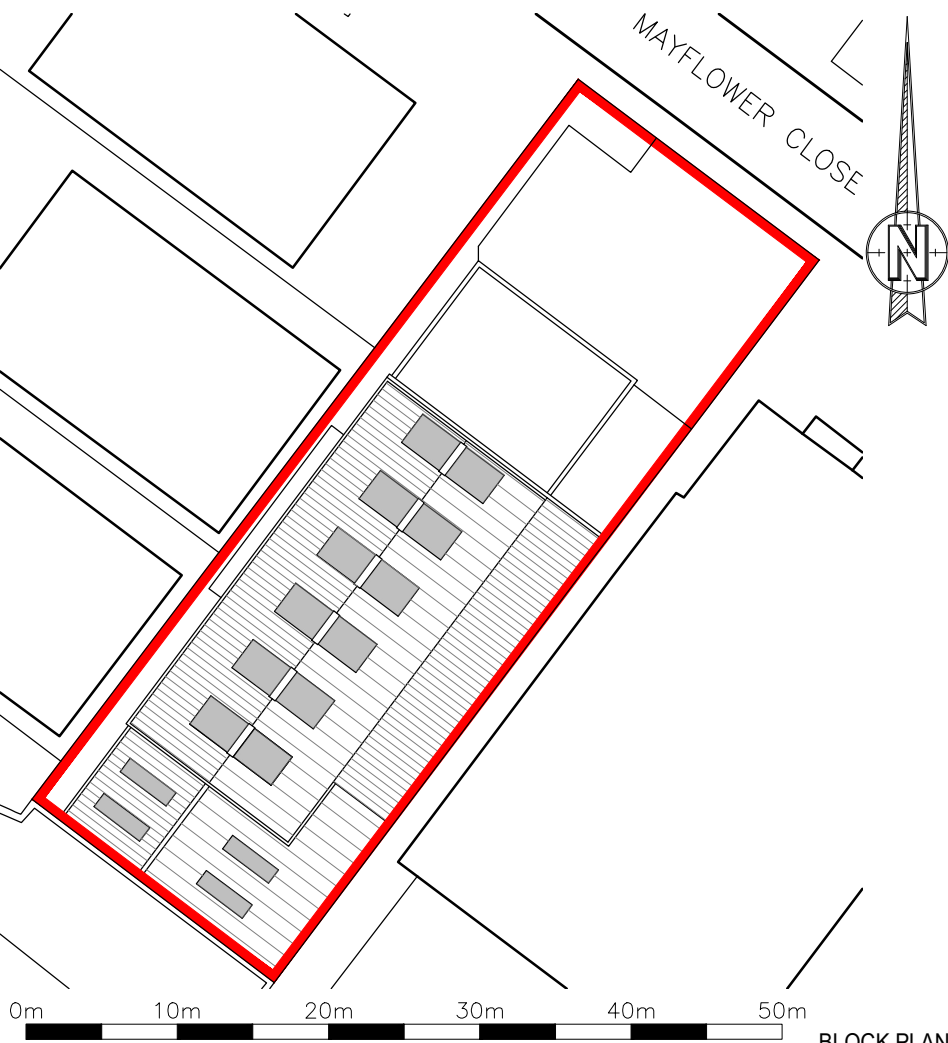

BLOCK PLAN SHOWN @ 1:500

Rev	Revision	By	Date

KKNIGHT
AARCHITECTURAL
DDESIGN

K.A.D. Ltd
Ground Floor Suite
94 Richmond Court
Botley Road
Southampton
SO31 1BA
T: 01489 860194
E: admin@k-a-d.co.uk
W: www.k-a-d.co.uk

Client
FULFIL UK

Project
MAPLE HOUSE
MAYFLOWER CLOSE
CHANDLERS FORD
SO53 4AR

Drawing
EXISTING PLANS

Scale 1:100@A2	Date SEP 2022
-------------------	------------------

Project no. KAD	Sequential 02	Bldg/Floor A	Detail EX	Rev .
--------------------	------------------	-----------------	--------------	----------