




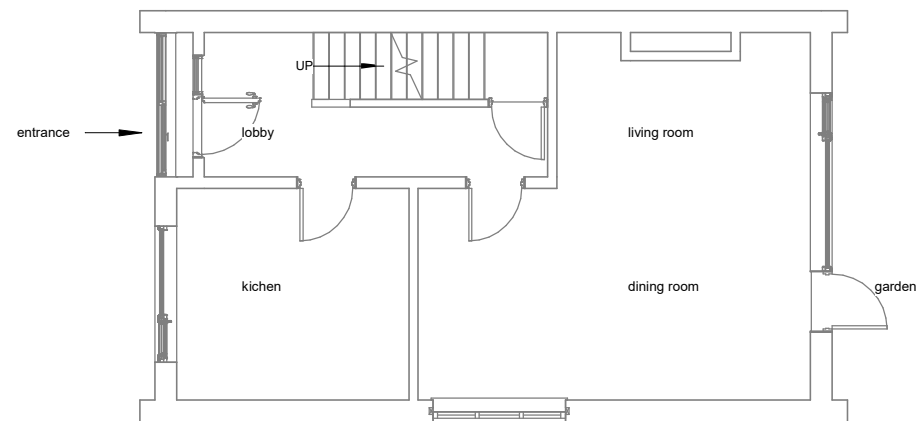

Existing Ground Floor

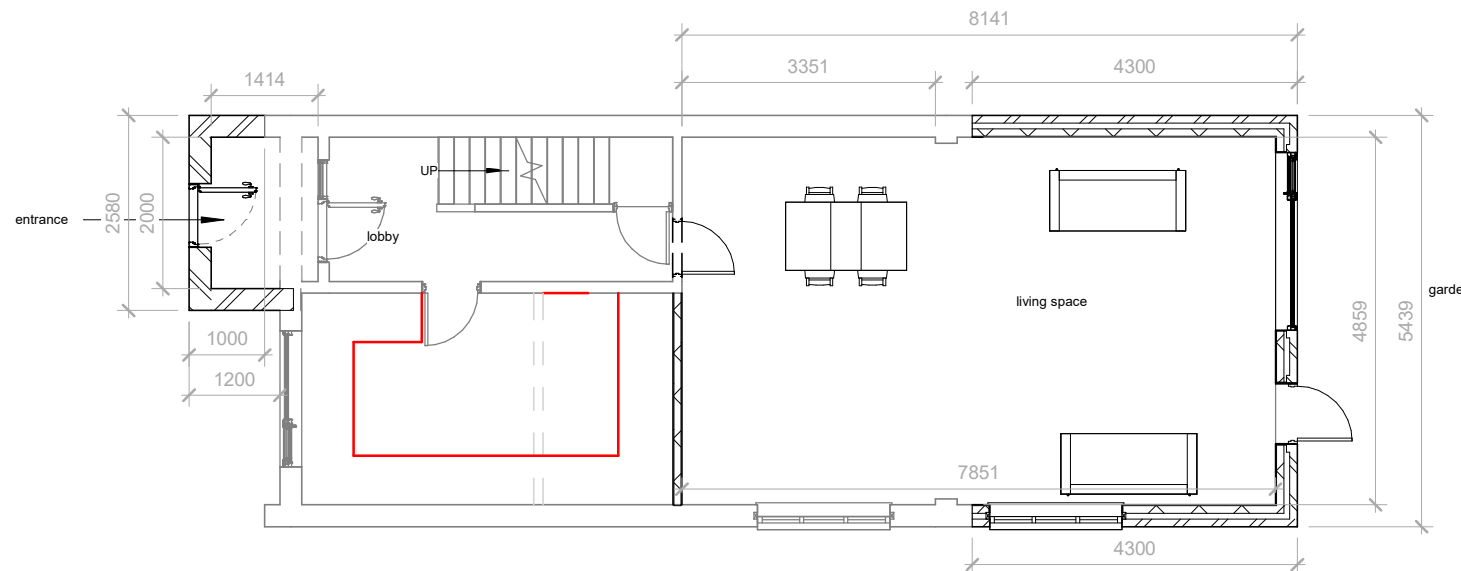

Proposed Ground Floor

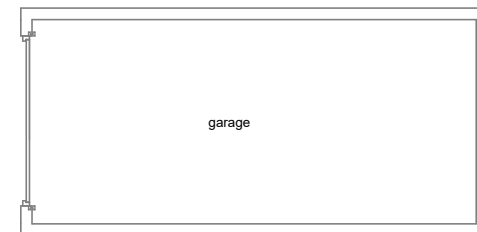

1:500		50
1:200		20
1:100		10
1:50		5



All measurement to be checked on site prior to any commenment (C) Copyright of Parkers Design (Southern) Limited. Any reproduction of these drawings will require written authority from the copyright owner. Parkers Design Limited - The Studio @ 90, PO9 2PR www.pexd.co.uk - info@parkersdesign.com - 07776 008822	PROJECT	78 Common Road SO53 1HB			CLIENT		P&D		
	SHEET	Ground Floor			Date	Issue Date	Scale (@ A3)	1 : 100	
					Drawn by	SW	DRAWING NUMBER		REV
					Checked by	SR	P 1		