



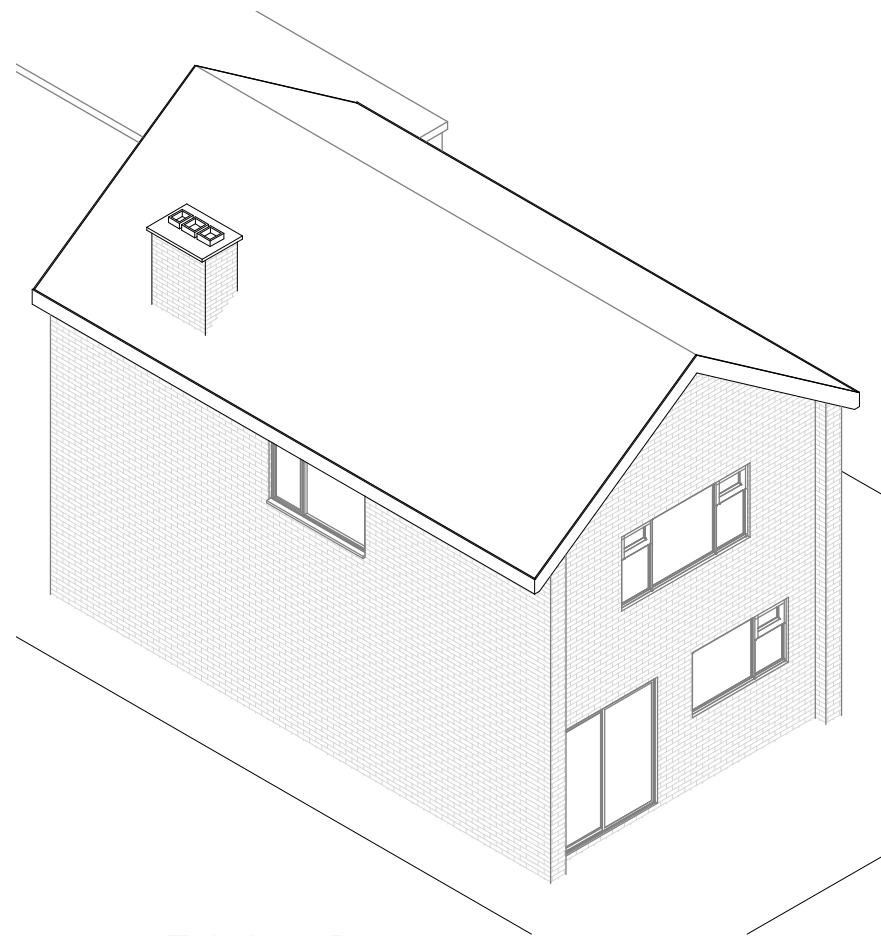

Existing 3D 2

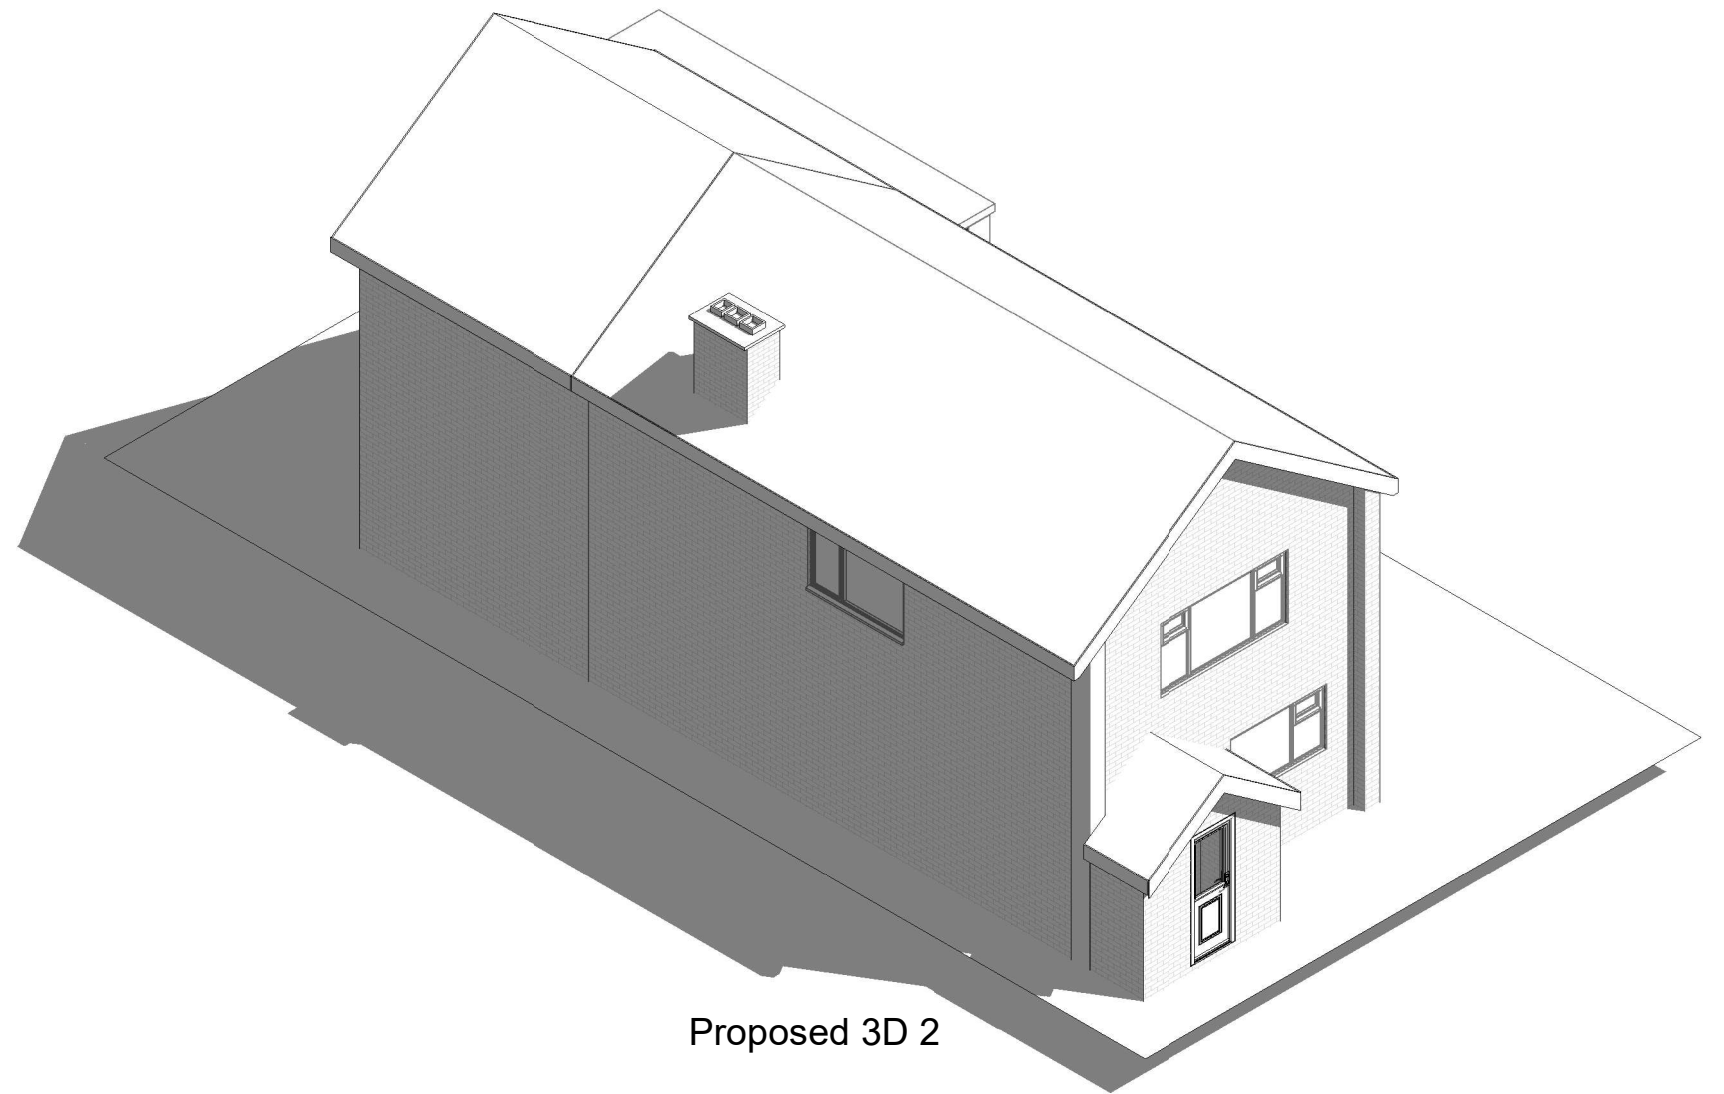

Proposed 3D 2

1:500		50
1:200		20
1:100		10
1:50		5



All measurement to be checked on site prior to any commenment
(C) Copyright of Parkers Design (Southern) Limited. Any reproduction of these drawings will require written authority from the copyright owner.

Parkers Design Limited - The Studio @ 90, PO9 2PR

www.pexd.co.uk - info@parkersdesign.com - 07776 008822

PROJECT

78 Common Road SO53 1HB

SHEET

3D 2

CLIENT

P&D

Date

Issue Date

Scale (@ A3)

Drawn by

SW

DRAWING NUMBER

REV

Checked by

SR

P 7