




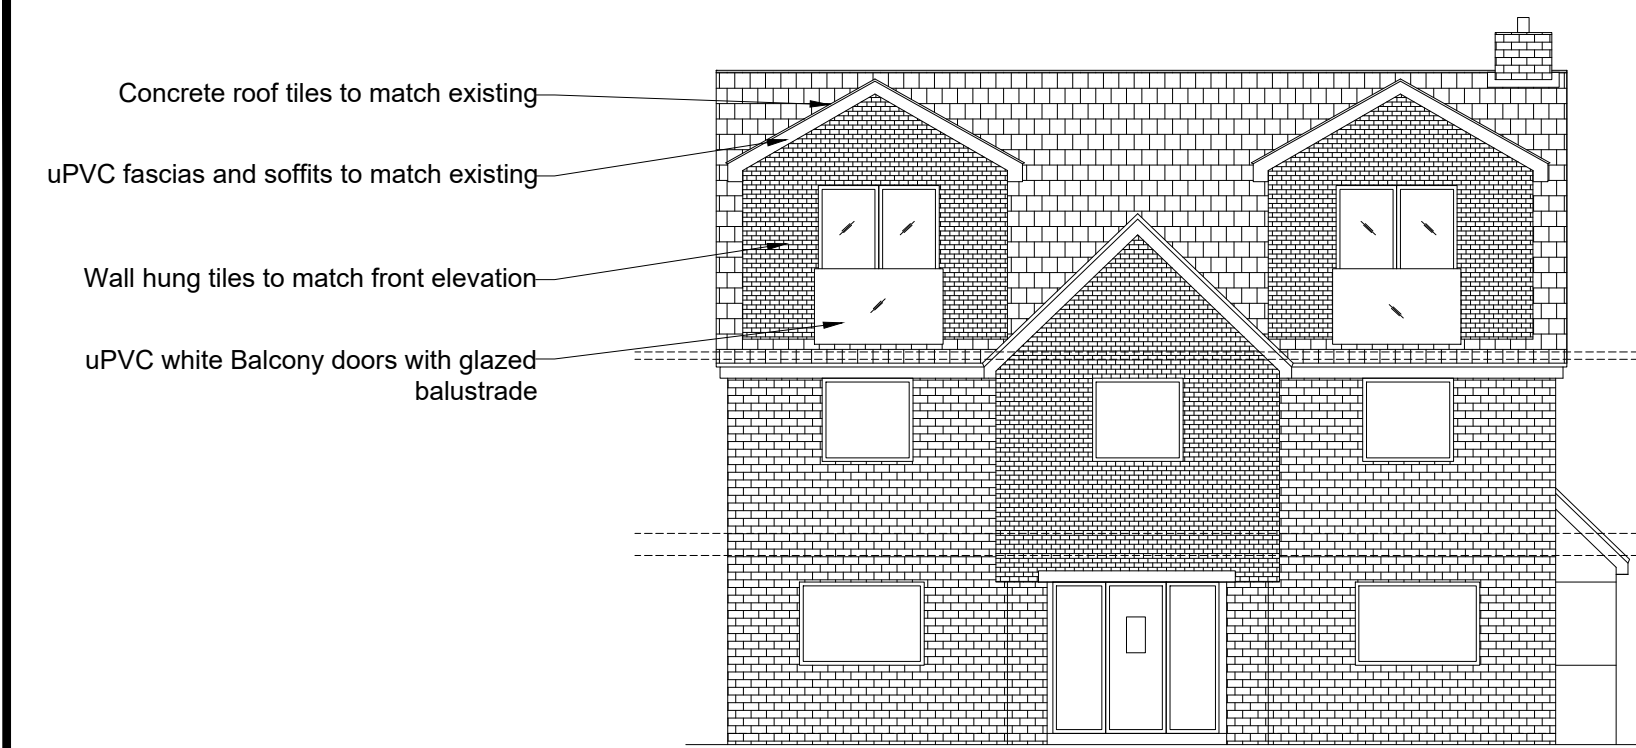


FRONT ELEVATION
Gabled Dormers
1:100

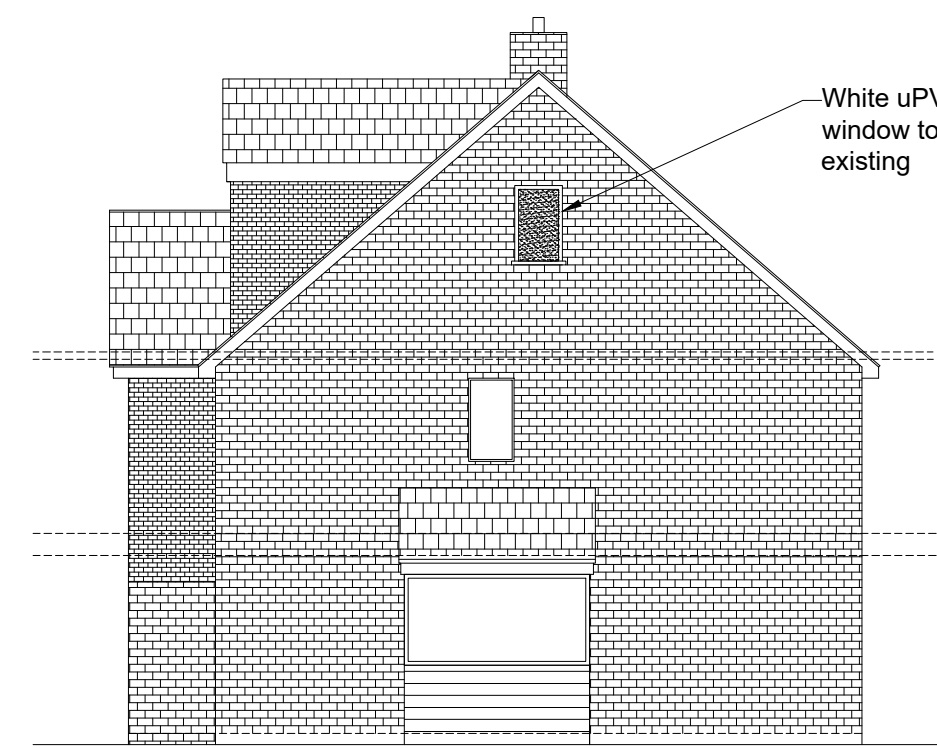

SIDE 1 ELEVATION
1:100

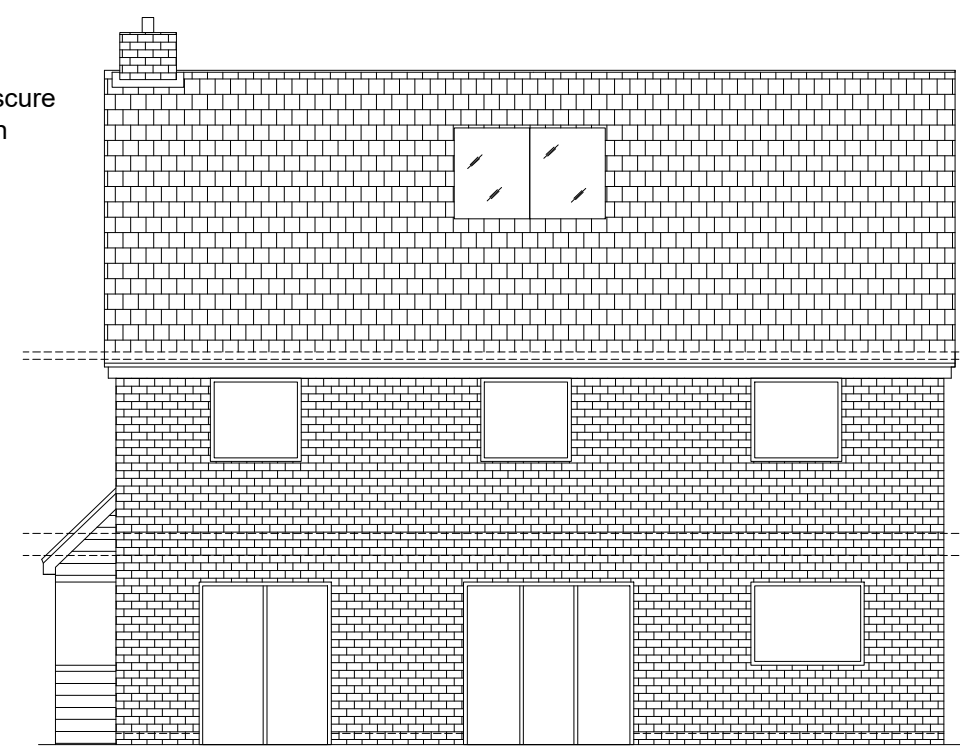

REAR ELEVATION
1:100

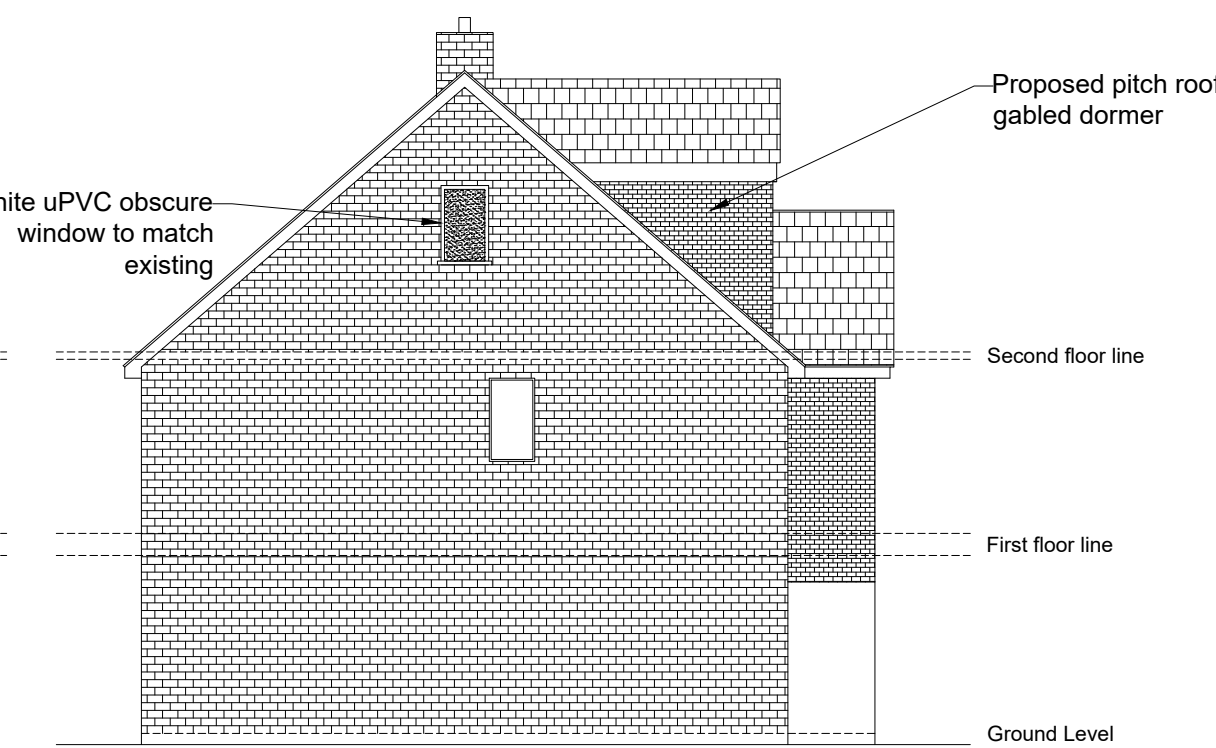


SIDE 2 ELEVATION
1:100

0m 2m 4m 6m 8m 10m

Scale Bar
1:100

REAR ELEVATION

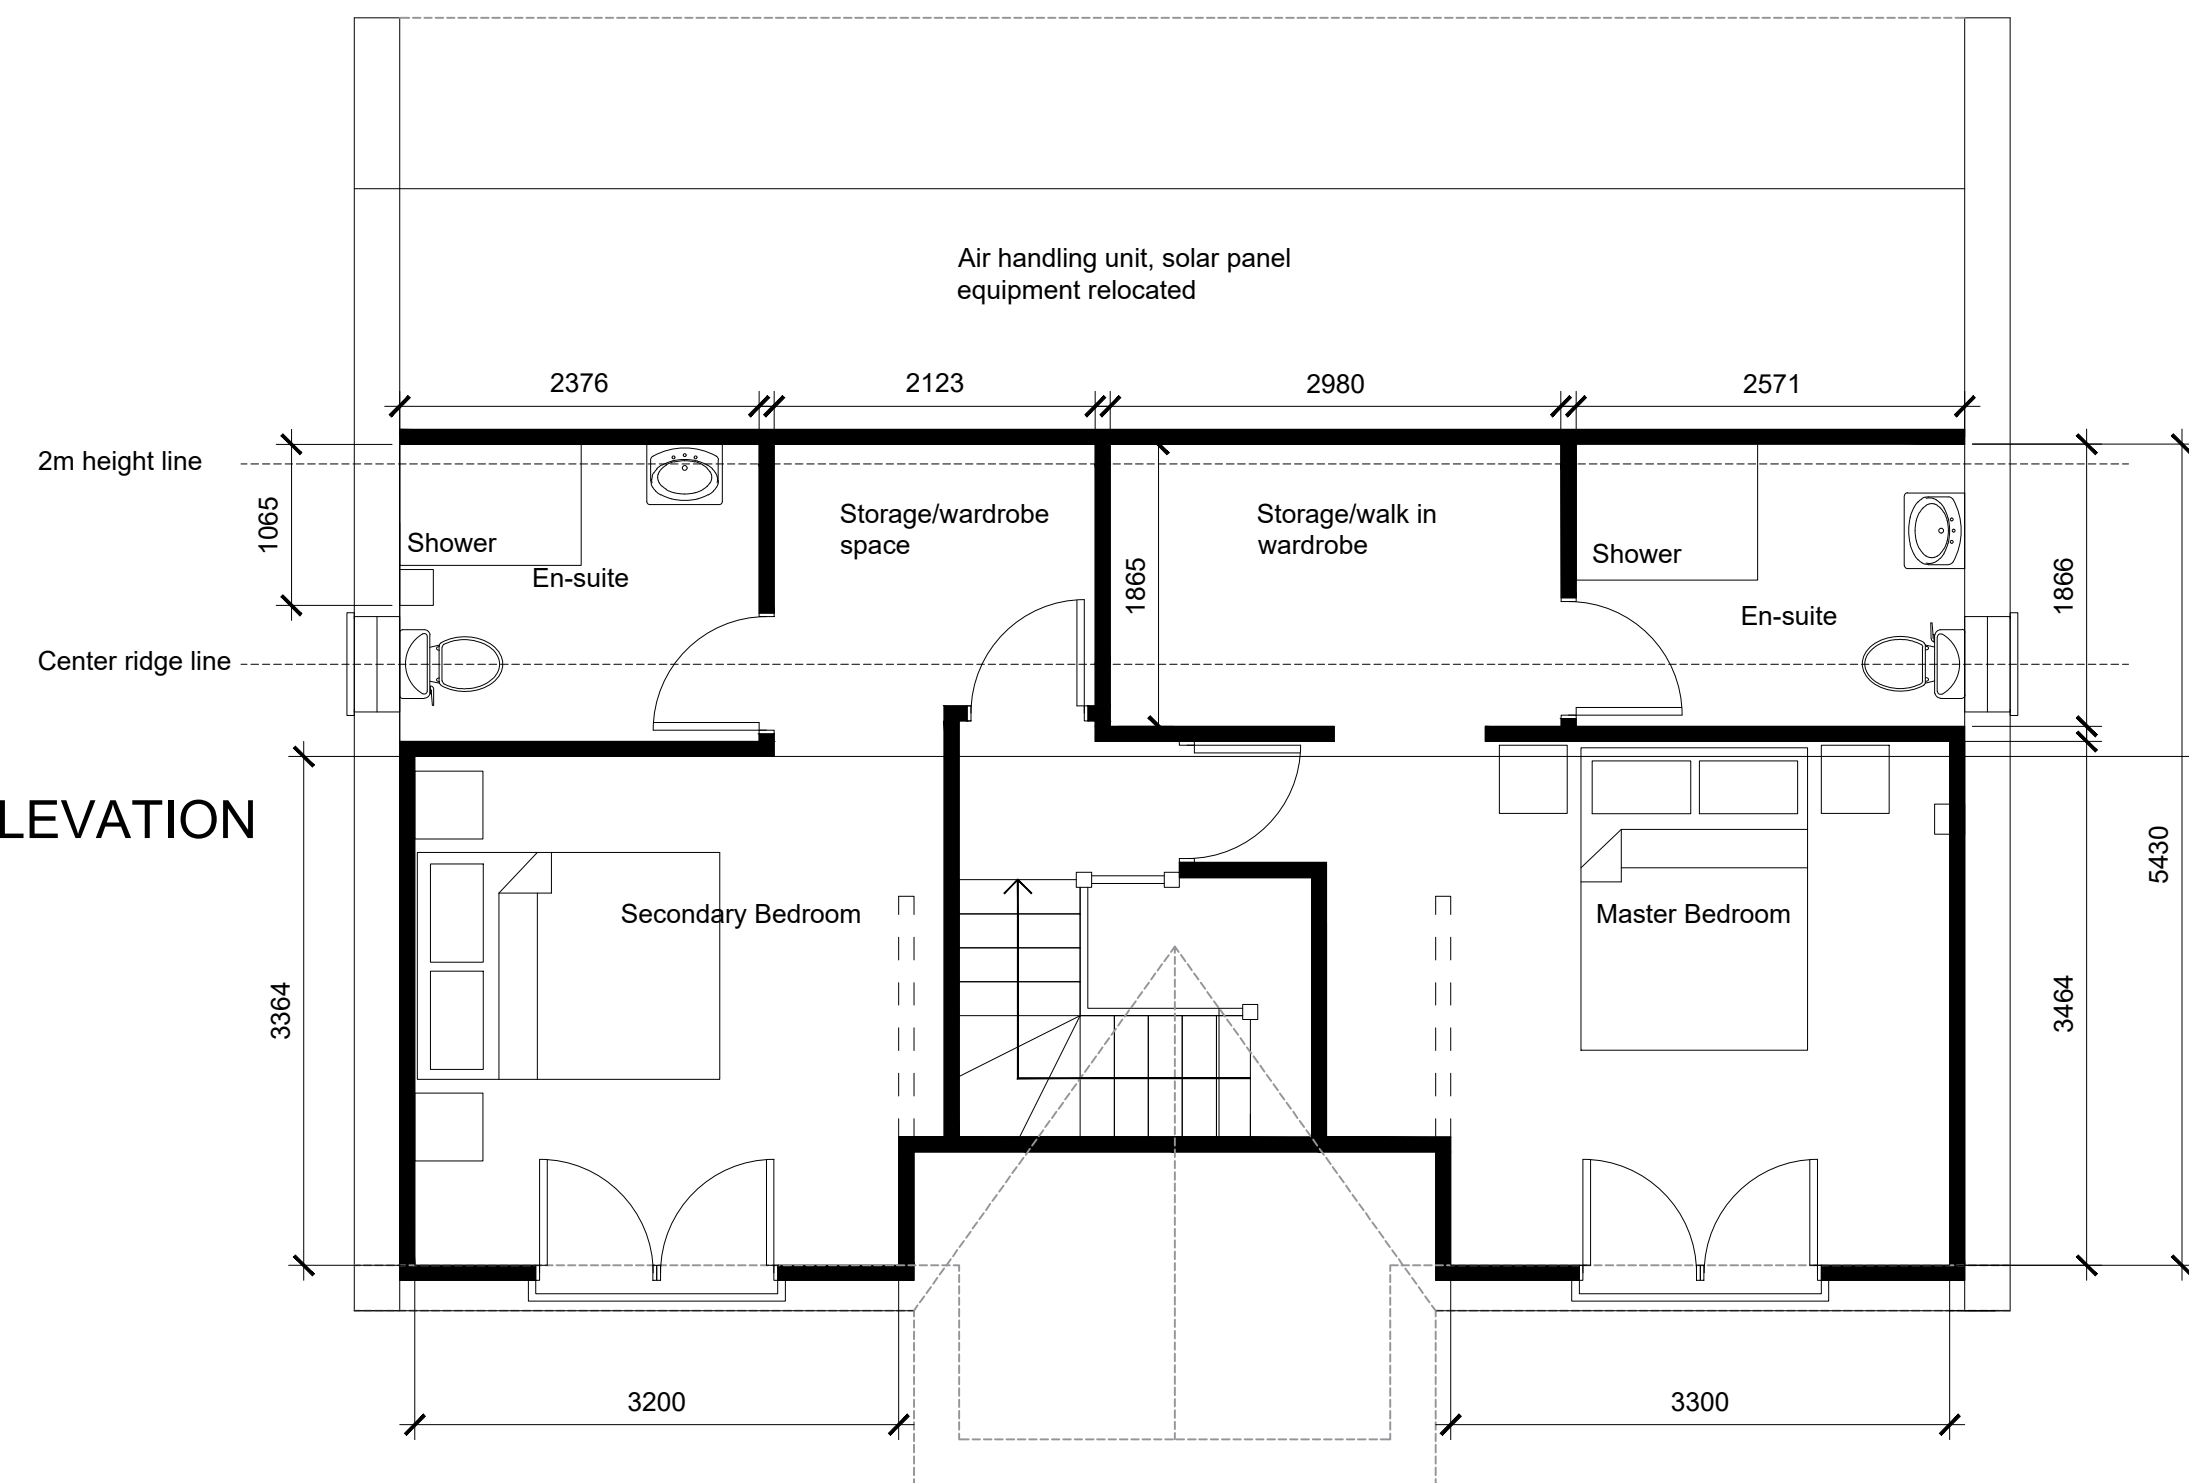

SIDE 2 ELEVATION

SIDE 1 ELEVATION


FRONT ELEVATION

PROPOSED PLAN
3rd FLOOR LOFT EXTENSION

1:50


0m 2m 4m 6m 8m 10m

Scale Bar
1:50

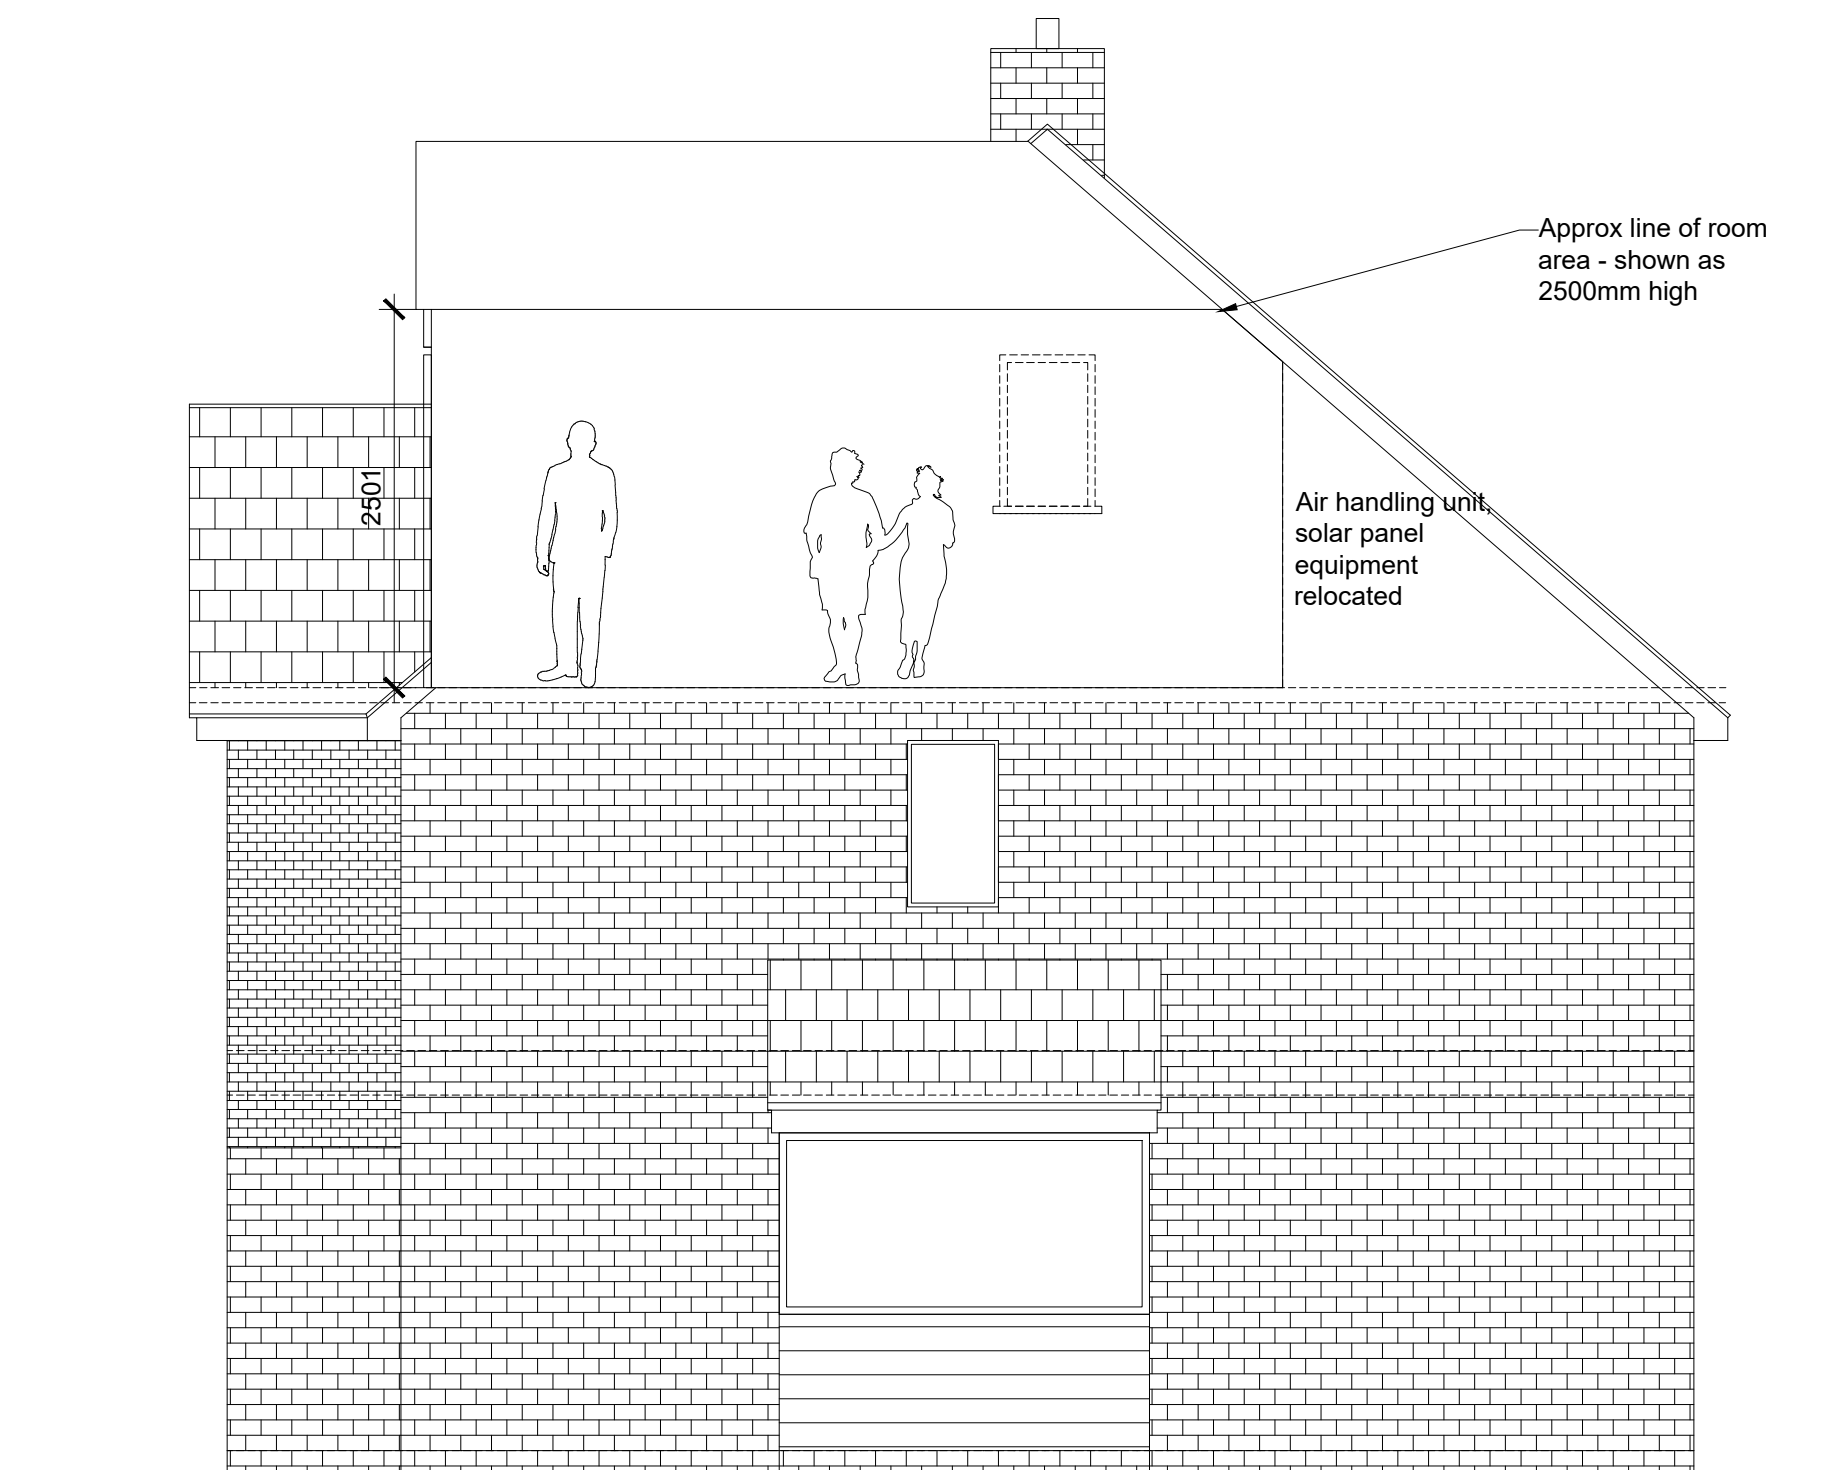

PROPOSED SECTION THROUGH
3rd FLOOR LOFT EXTENSION

1:50

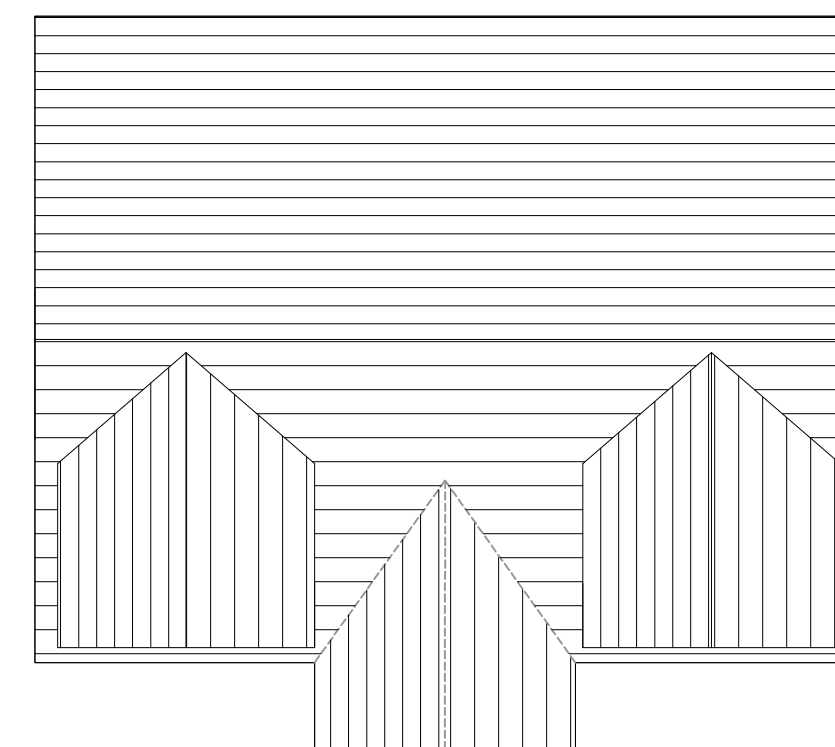

PROPOSED ROOF PLAN
1:100

Status	PLANNING		
Revisions			
Project/Site	15 Delamere Gdns, Fair Oak, S50 7GD		
Title	Proposed Plans and Elevations		
Drwg no.	DEL-102	Date SEP 22	Drwn. by JS
		Checked by -	
Scale	1:50;1:100 @ A1	CAD Ref.	DEL-100