


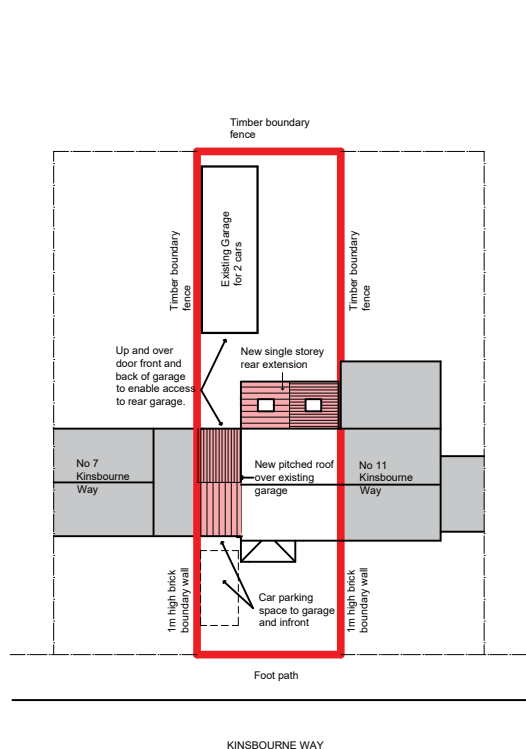

5m
Scale 1:500

Revision	Note
a	Sept 22 Neighbouring properties added, scale amended to 1:500
b	Sept 22 Addition notes added

Client

Mr & Mrs Tuck
9 Kinsbourne Way
SOUTHAMPTON
SO19 6HB

Job Description

Single Storey Rear
Extension and New Roof
over Garage

Drawing Title

Proposed Block Plan

Dwg No

005 b

Date

Sept 22

Drawn

PG

Scale

1:500