


5 Tyne Way, Hedge End, SO30 3GD

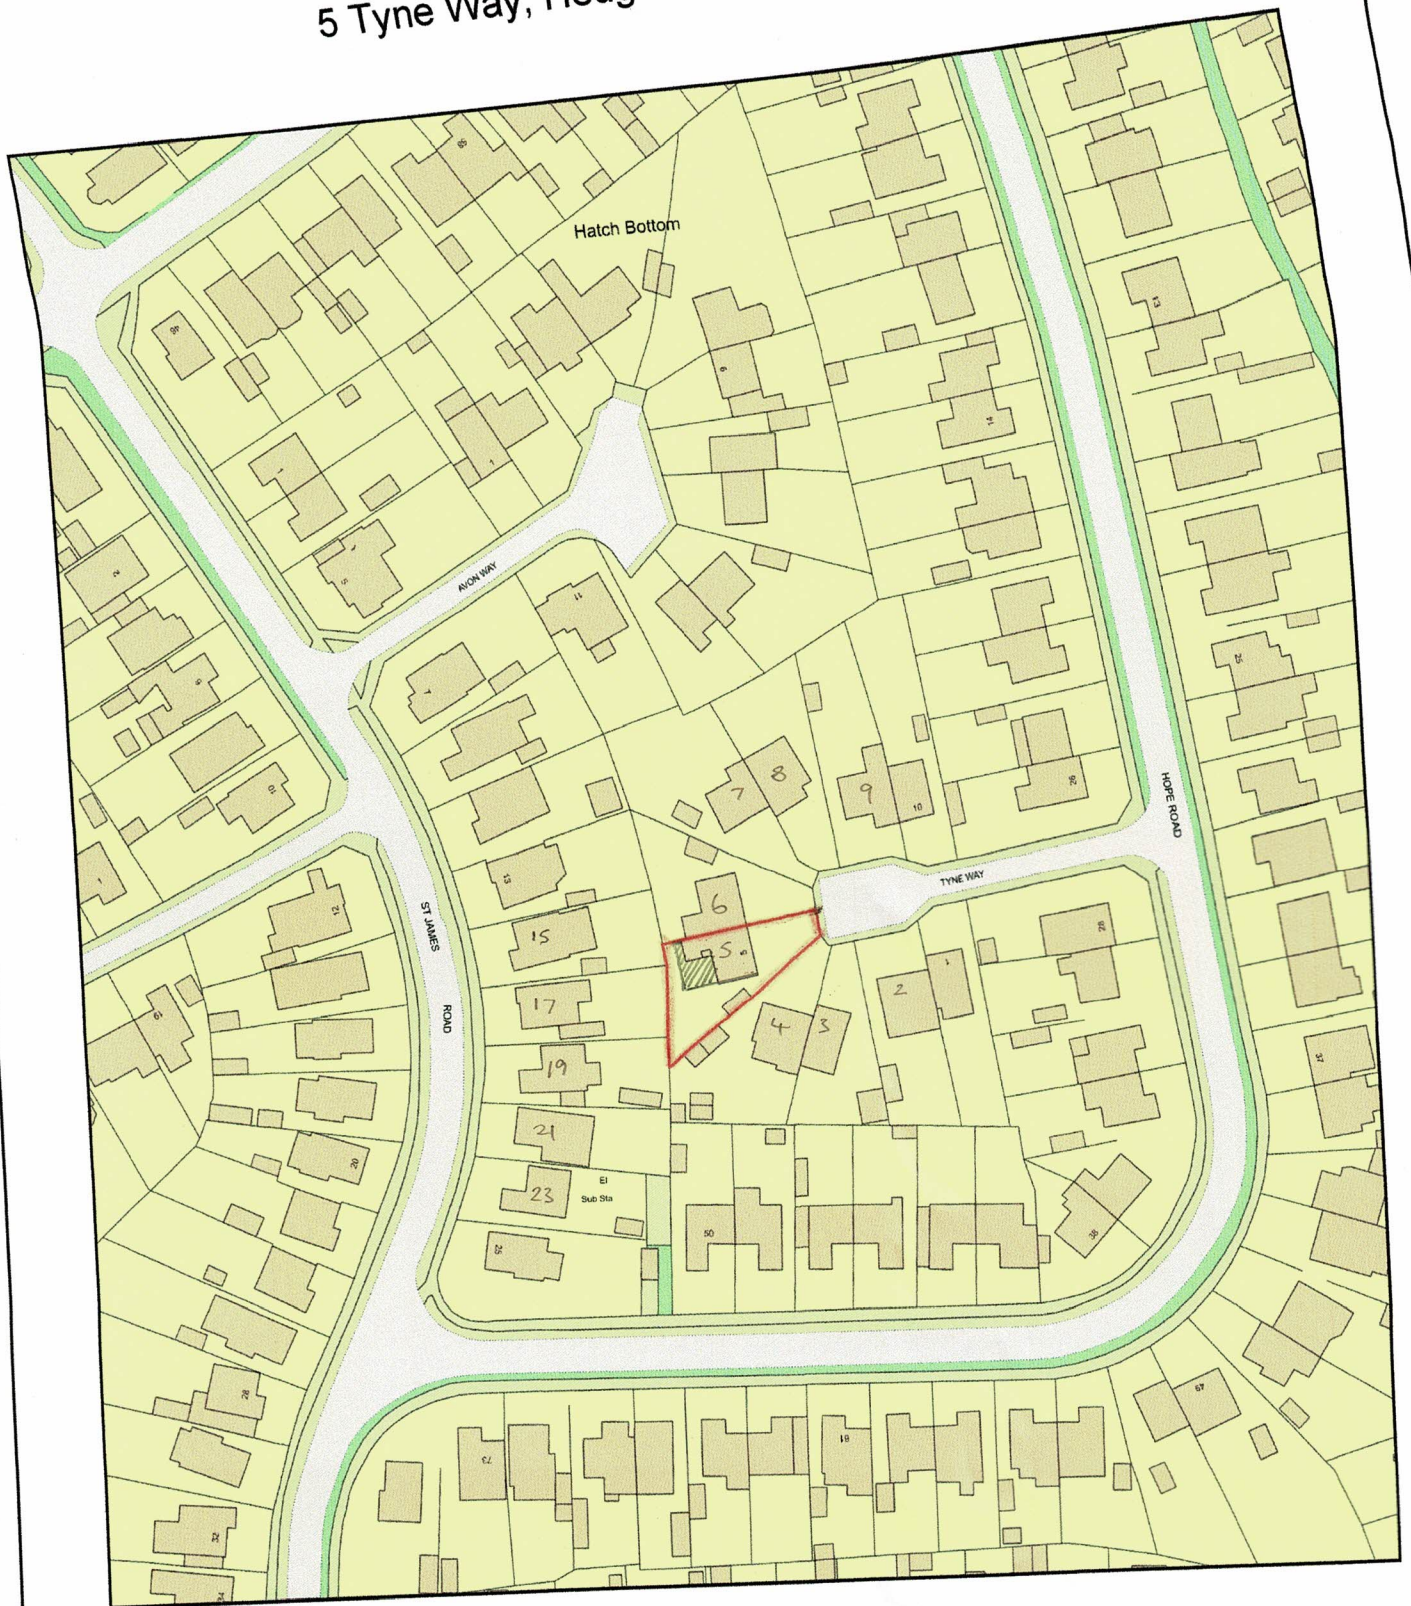

0 50
Metres



Plan Produced for: Caroline Ramsey
Date Produced: 04 May 2022
Plan Reference Number: TQRQM22124121155706
Scale: 1:1250 @ A4

