


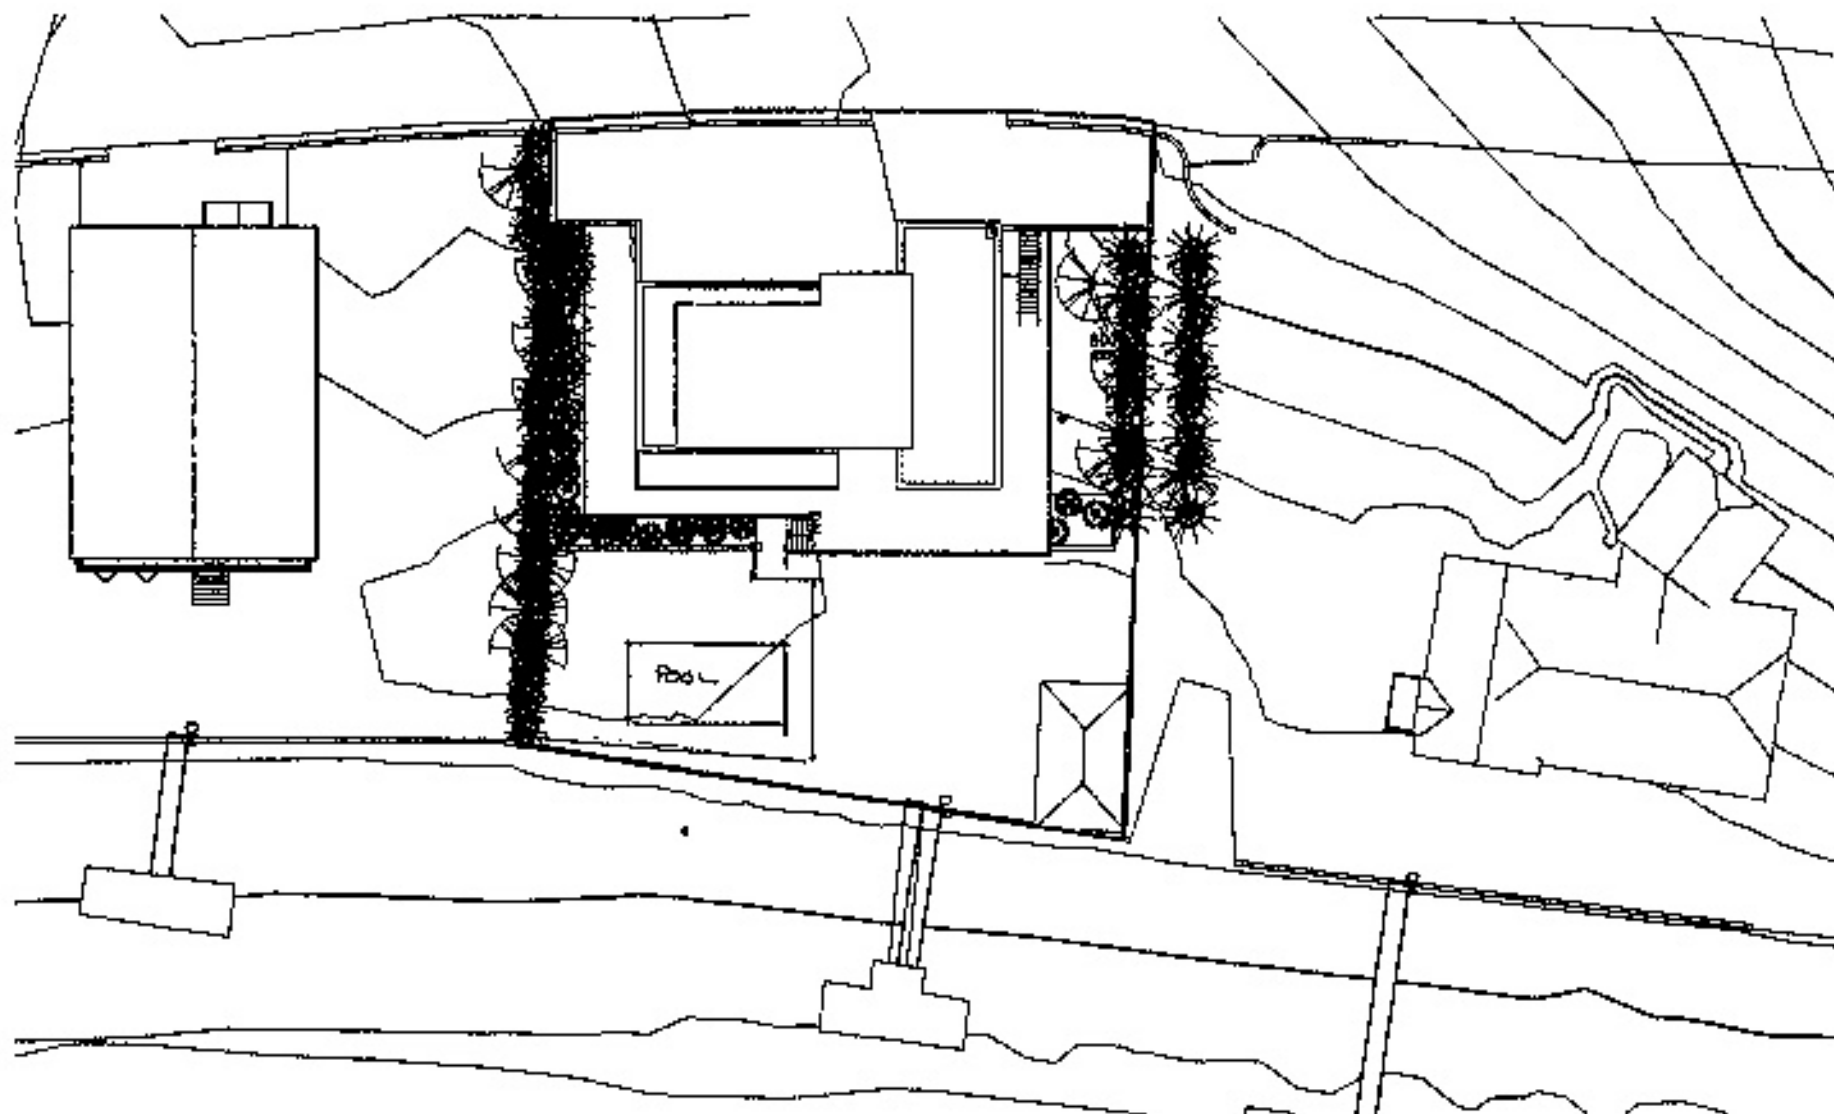

CIAT
Countryside Institute of Architecture
Telford, Shropshire



CIAT
RECIBIT: 73 PR407461

www.ljma.co.uk

L.J. Murray Associates Ltd
205 Shrewsbury
High Street
Shrewsbury
PO17 1JH
Phone 0779 348413
e-mail lja@lja.co.uk

These drawings are for planning and building purposes
current only and are not for construction. All drawings
showing ground levels are based on the 1:250 scale.

These drawings are the
property of L.J. Murray
Associates Ltd and should
not be reproduced or used in
any way without the
consent of a Director of
L.J. Murray Associates Ltd.

Annette & David Mead

Waters Edge

Proposed Site context plan

Project number	Project Number	
Date	Issue Date	
Drawn by	Author	
Checked by	Checker	Scale

1:250