




Heavy to Extra Heavy Standard - Double Stake

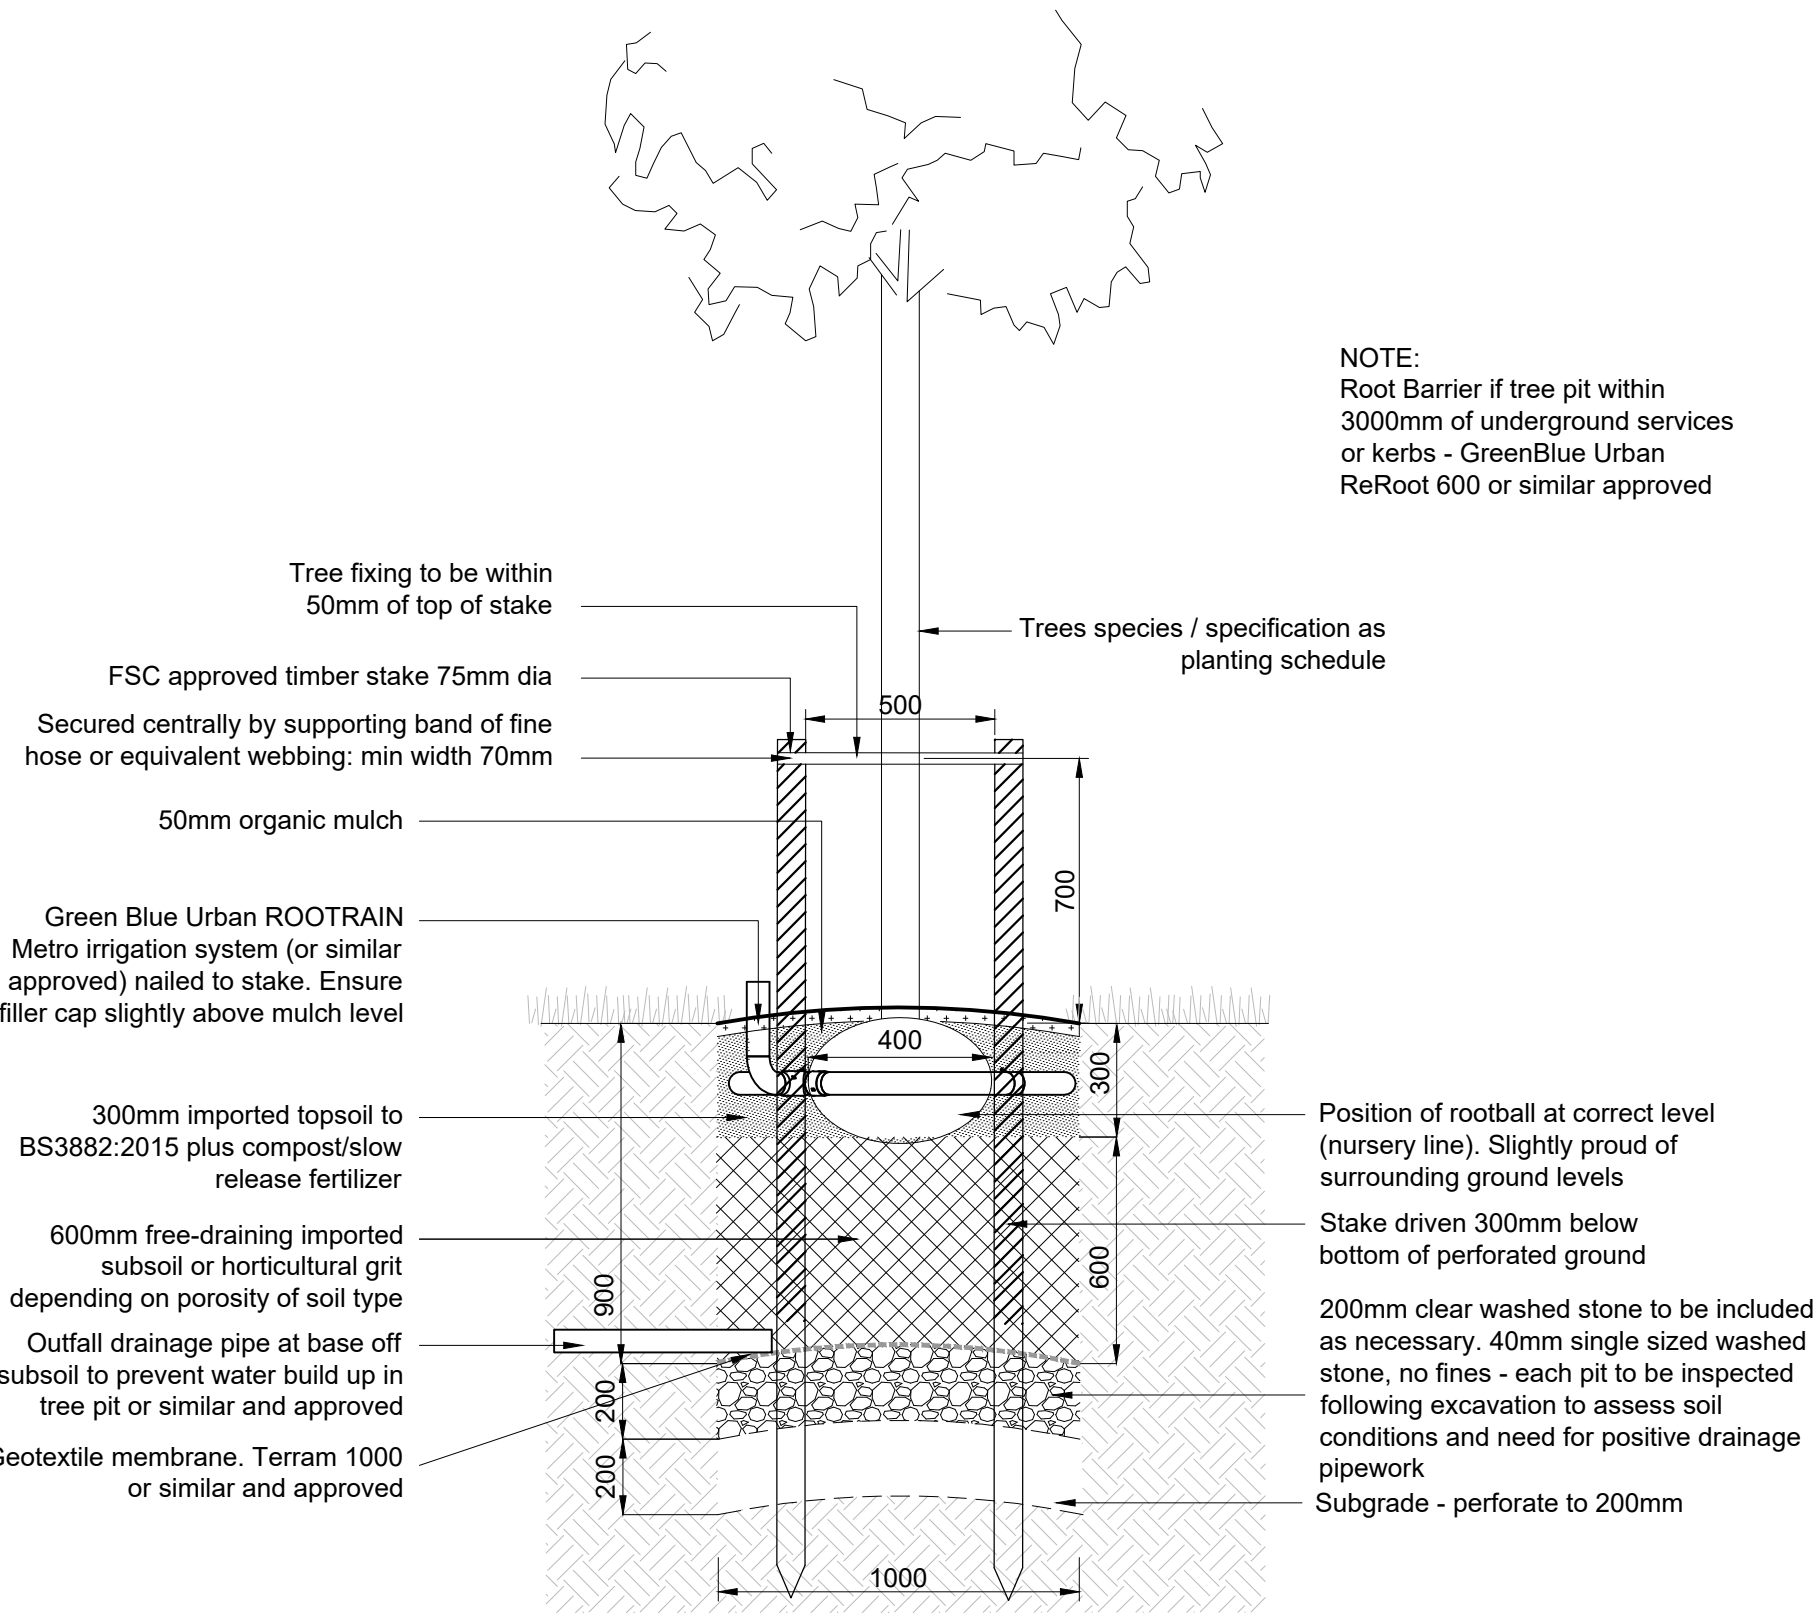


Extra Heavy Standard to Semi Mature - Triple Staked

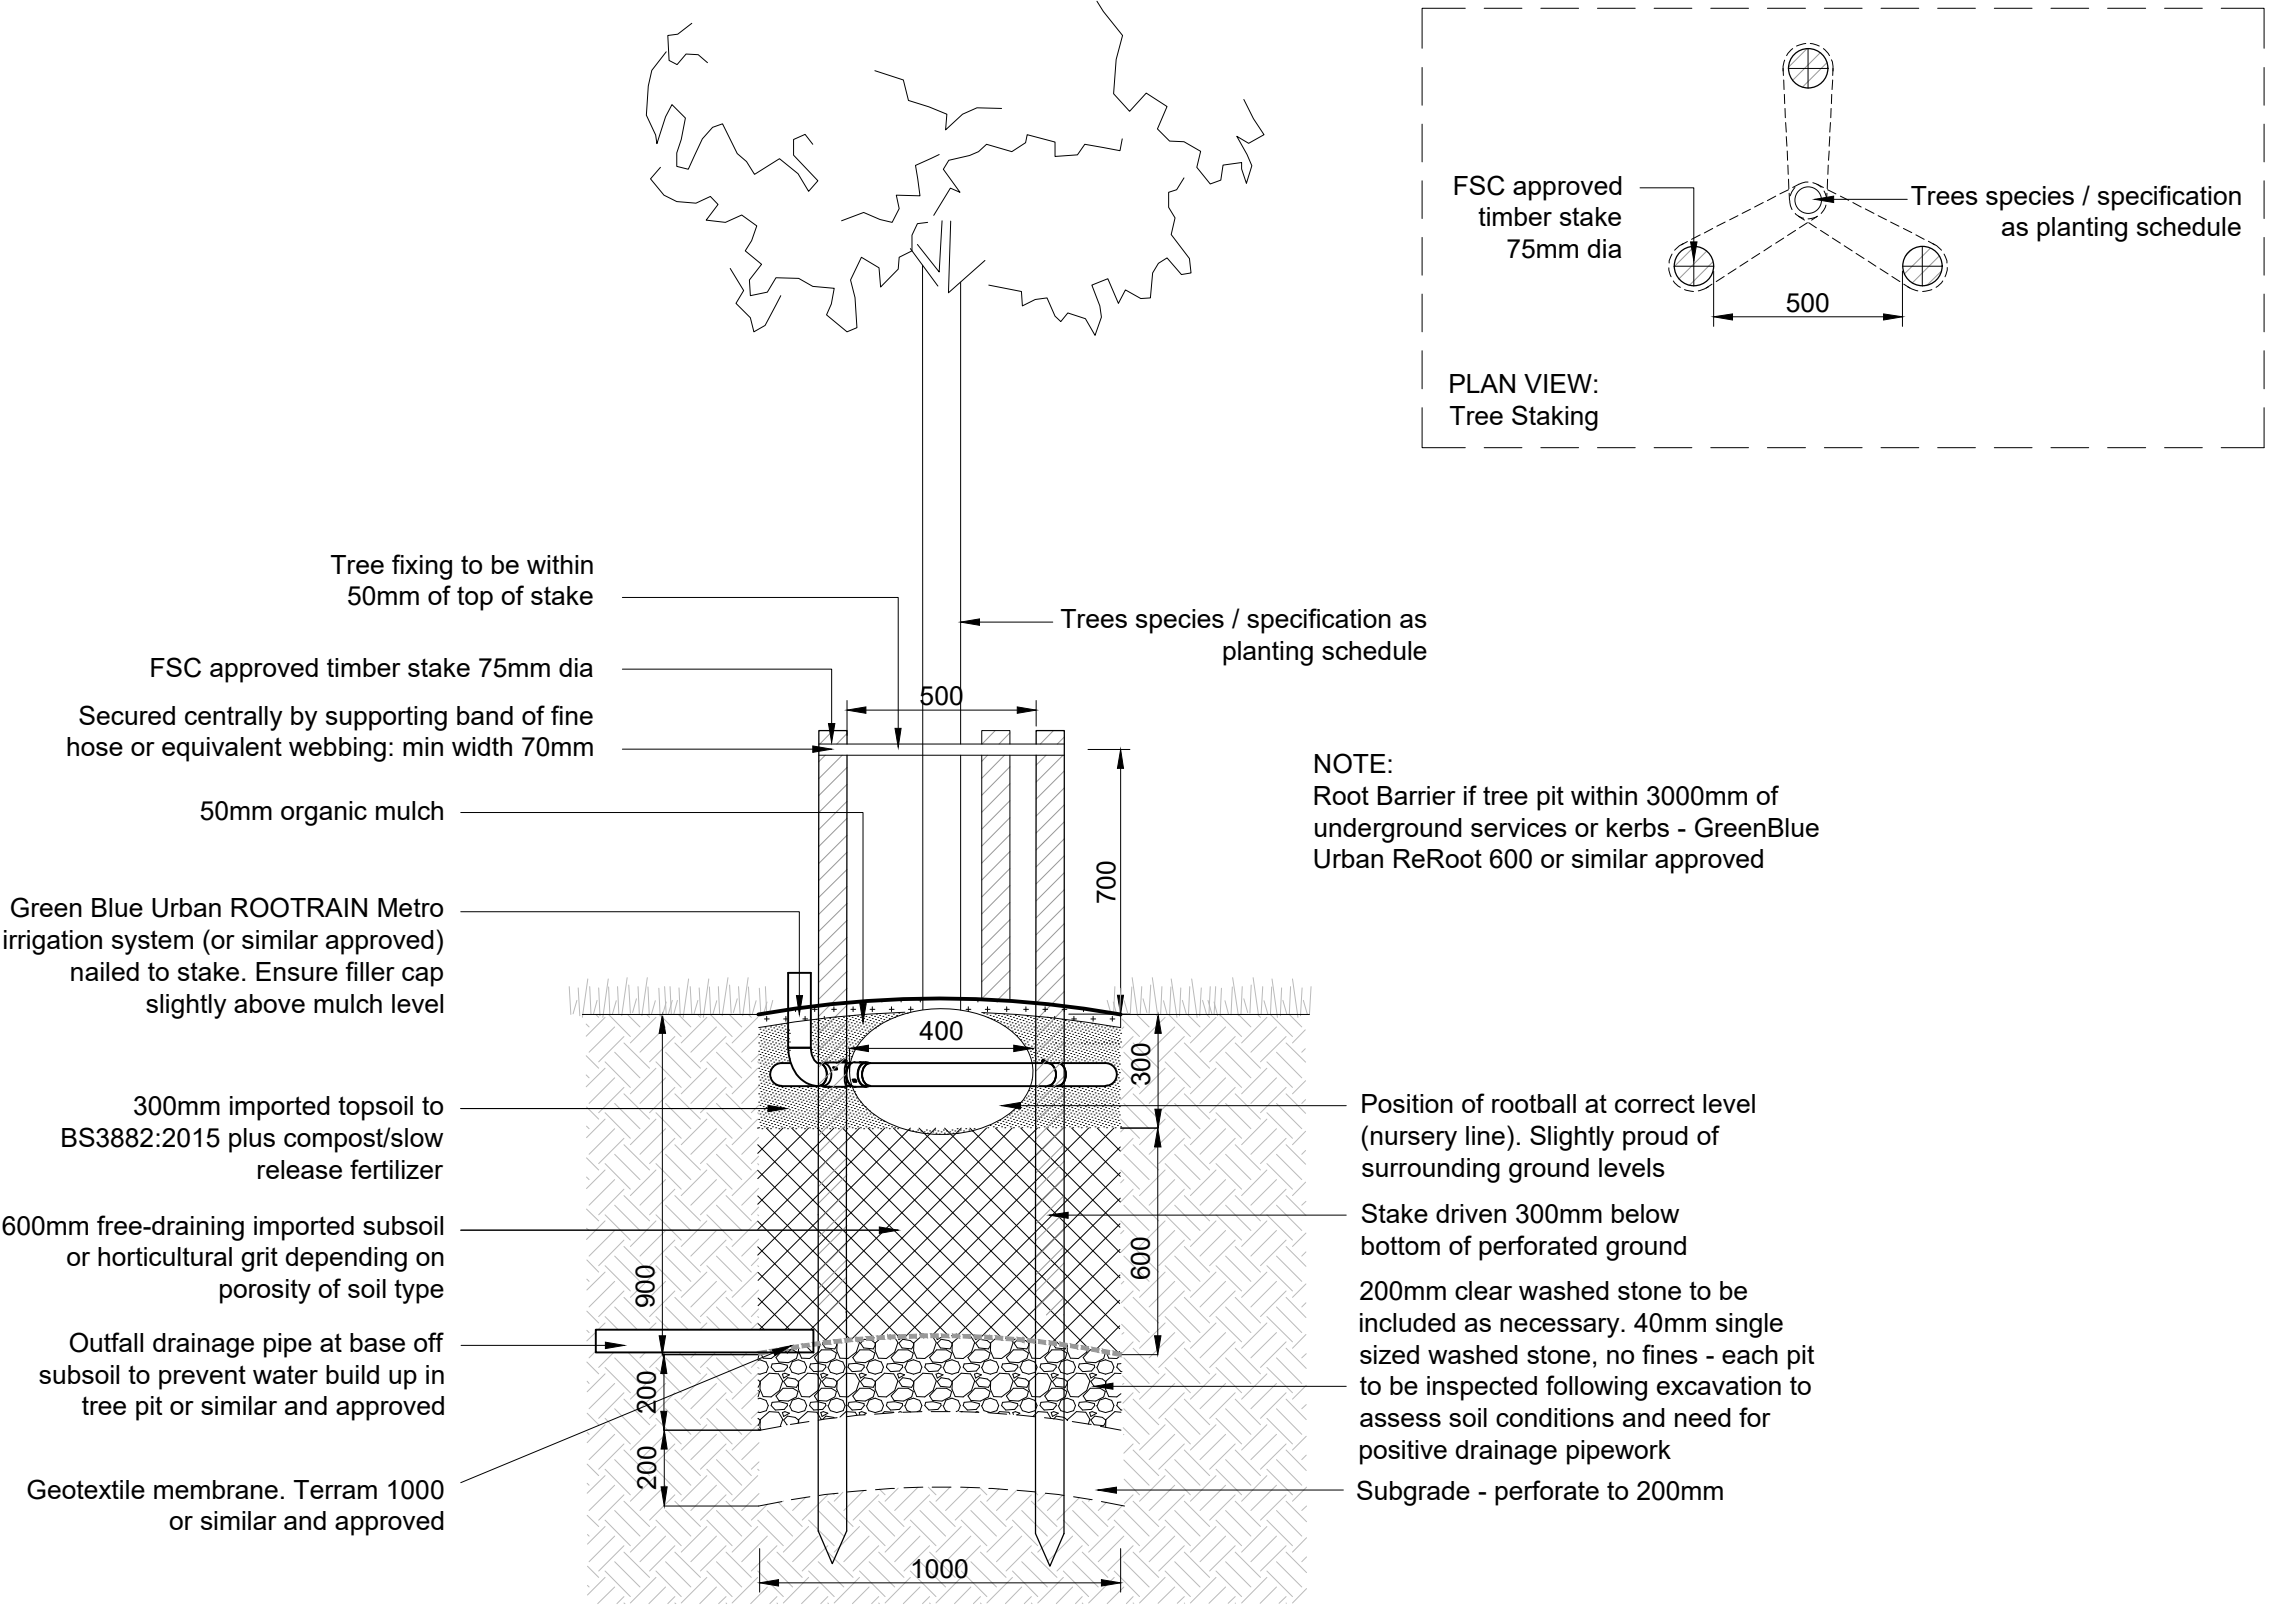

01 Tree Pit Detail
L06 1:20 @ A1

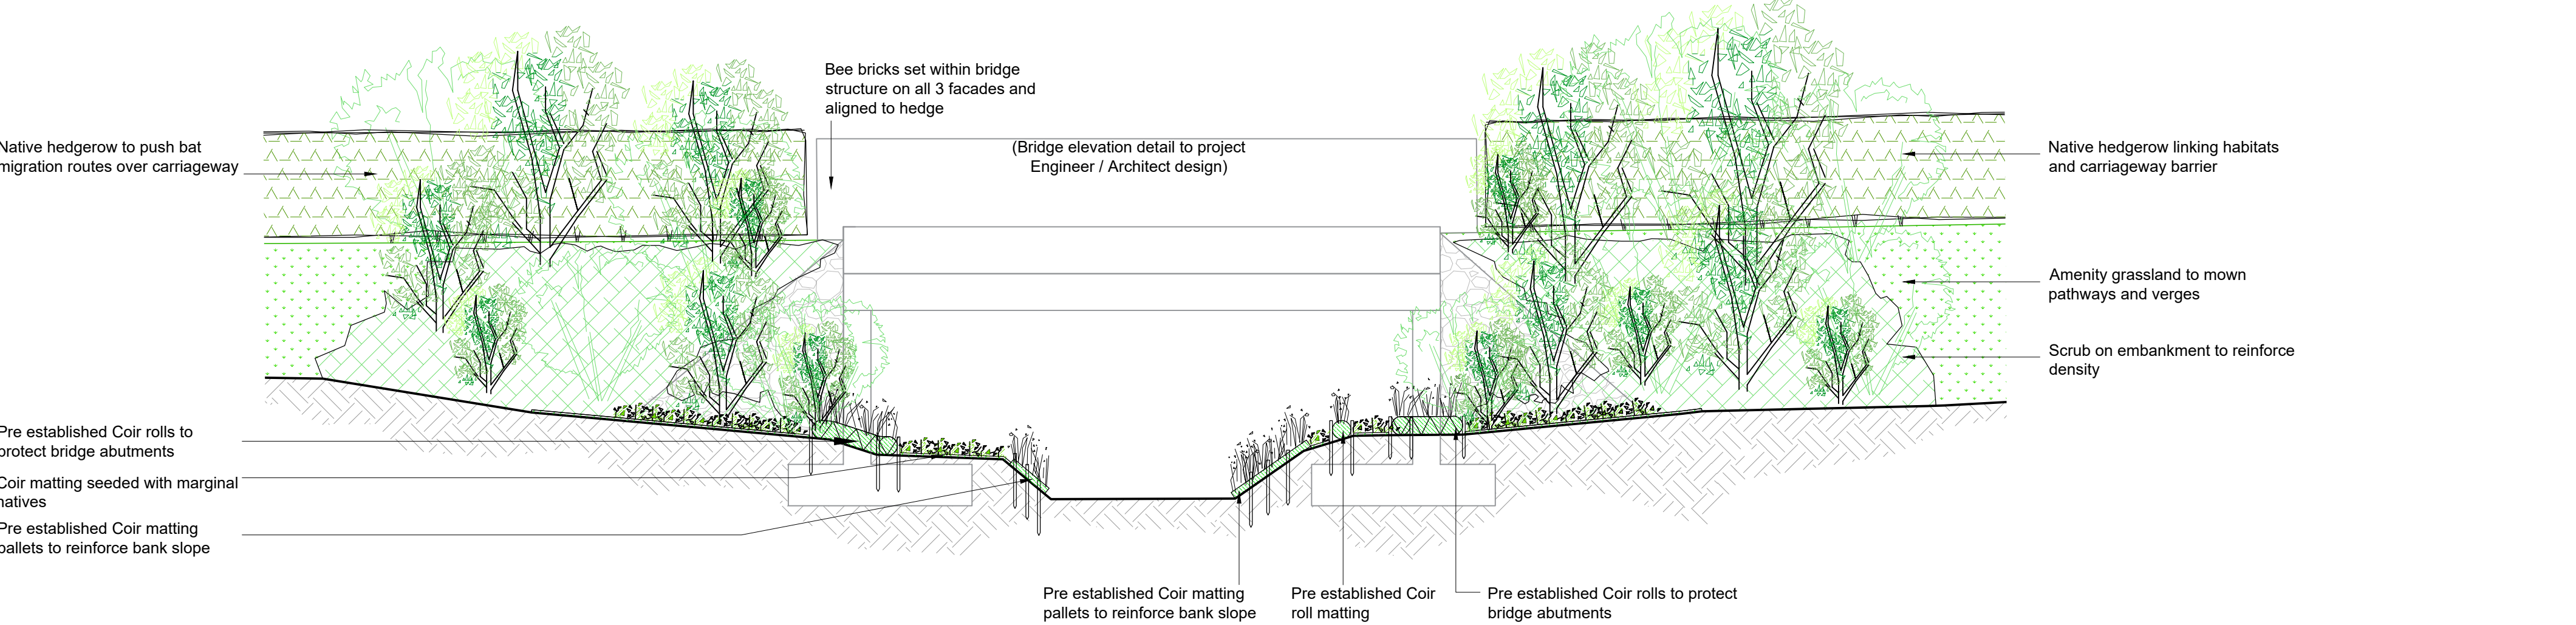

02 Indicative Stream Bed & Embankment Planting Elevation
L06 1:50 @ A1

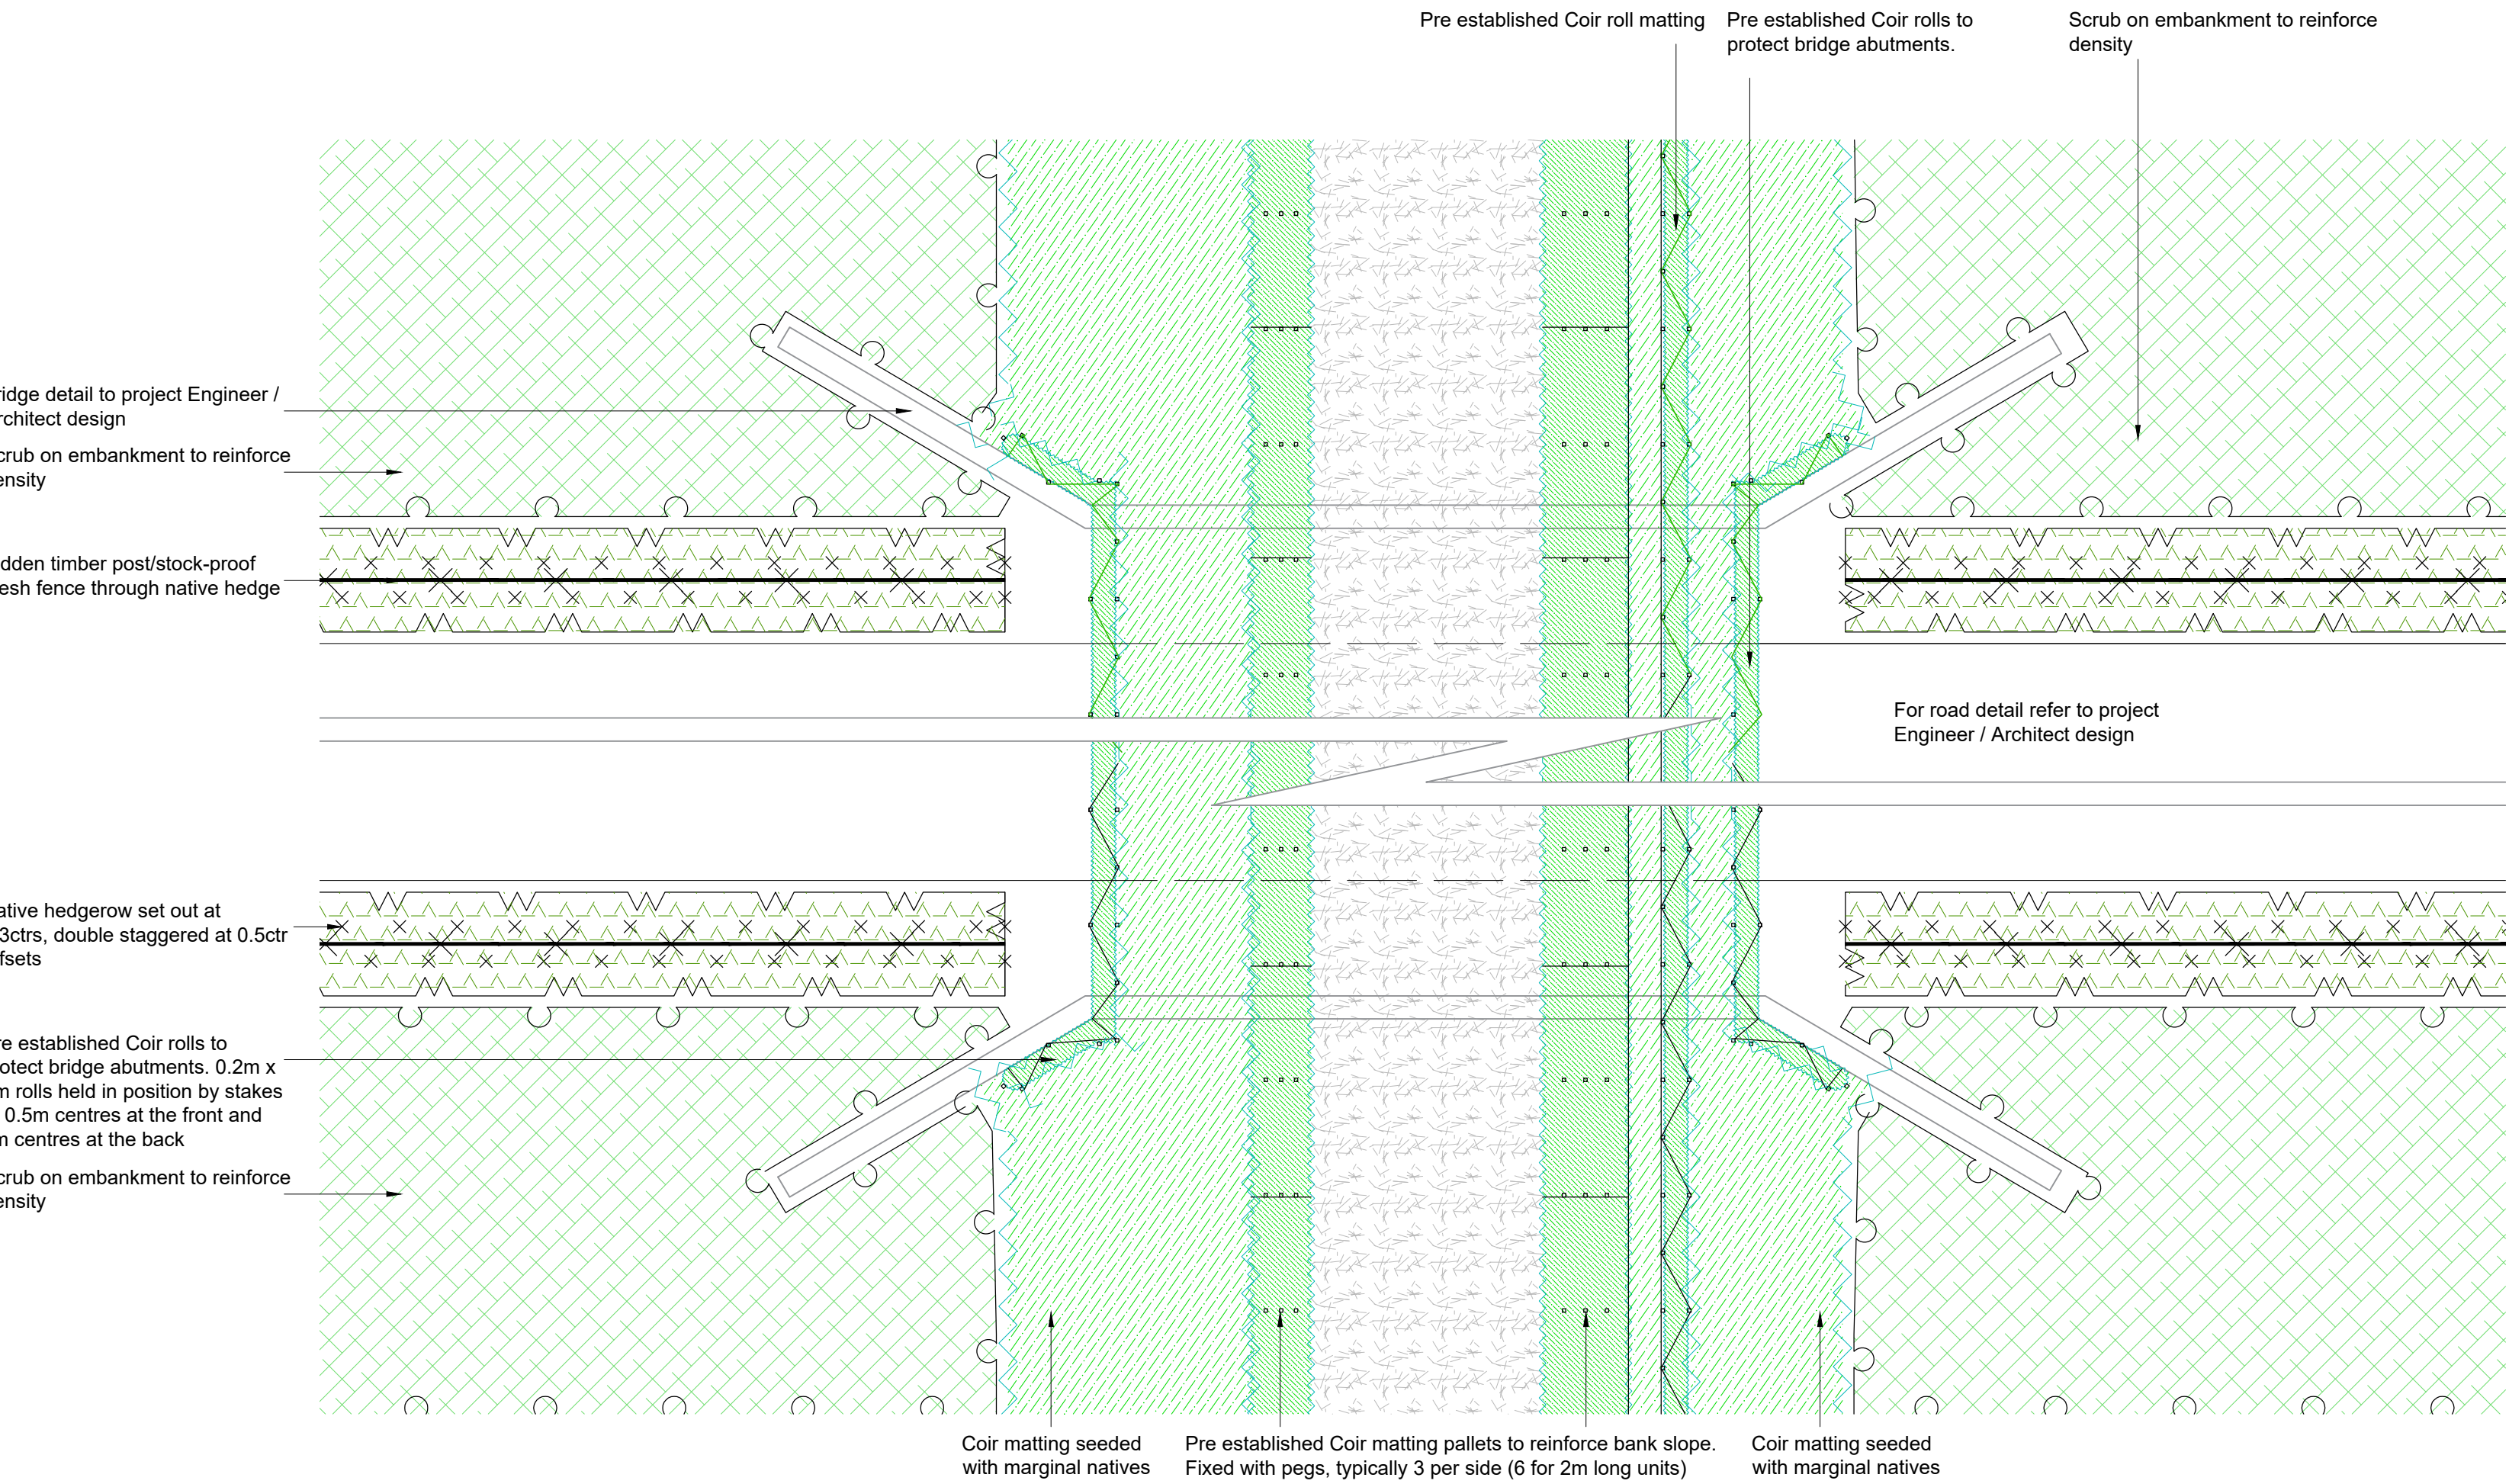

03 Indicative Stream Bed & Embankment Planting Plan
L06 1:50 @ A1

NOTES:

1. This drawing is to be read in conjunction with all relevant contract drawings and specifications with any conflicting information to be brought to the attention of Deacon Design before works commence on site.
2. Do not scale from this drawing, (except for planning application purposes only) always work to noted dimensions.
3. All given dimensions in mm.

DRAFT

DATE DRAWN DESCRIPTION OF REVISION REVISION LETTER CHECKED BY

DRAWING STATUS
FOR TENDER



DEACON DESIGN
Landscape Architecture | Masterplanning | Urban Design
12a The Square, Wickham, Hampshire PO17 5JQ
Tel: 01329 557 820 Email: info@deacondesign.co.uk
Copyright Deacon Design

PROJECT TITLE:
Chalcroft Avenue, One Horton Heath

PROJECT NUMBER:
DD508

PLOT DATE:
28.07.21

DRAWING SCALE:
1:500

APPROVED BY:
MG

PAPER SIZE:
A1

DRAWN BY:
PP

DRAWING TITLE:
Landscape Tree Pit Details & Stream Embankment Planting

DRAWING NUMBER:
DD508L06

REVISION LETTER:
R1

DRAWING FILE LOCATION:
Z:\Dropbox (Deacon Design Ltd)\03 PROJECTS 500+100008_One Horton Heath_Road Phase 304-Drawings\AutoCAD-Landscape Design\DD508L01-L06_Landscape General Arrangement.dwg