





© Crown Copyright and database rights 2022 OS 100047474.
Supplied by Streetwise Maps Ltd

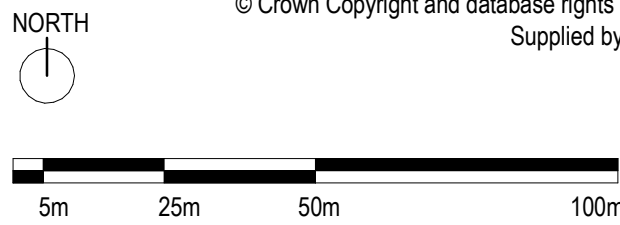

SCALE BAR 1:1250

Location Plan

1 : 1250

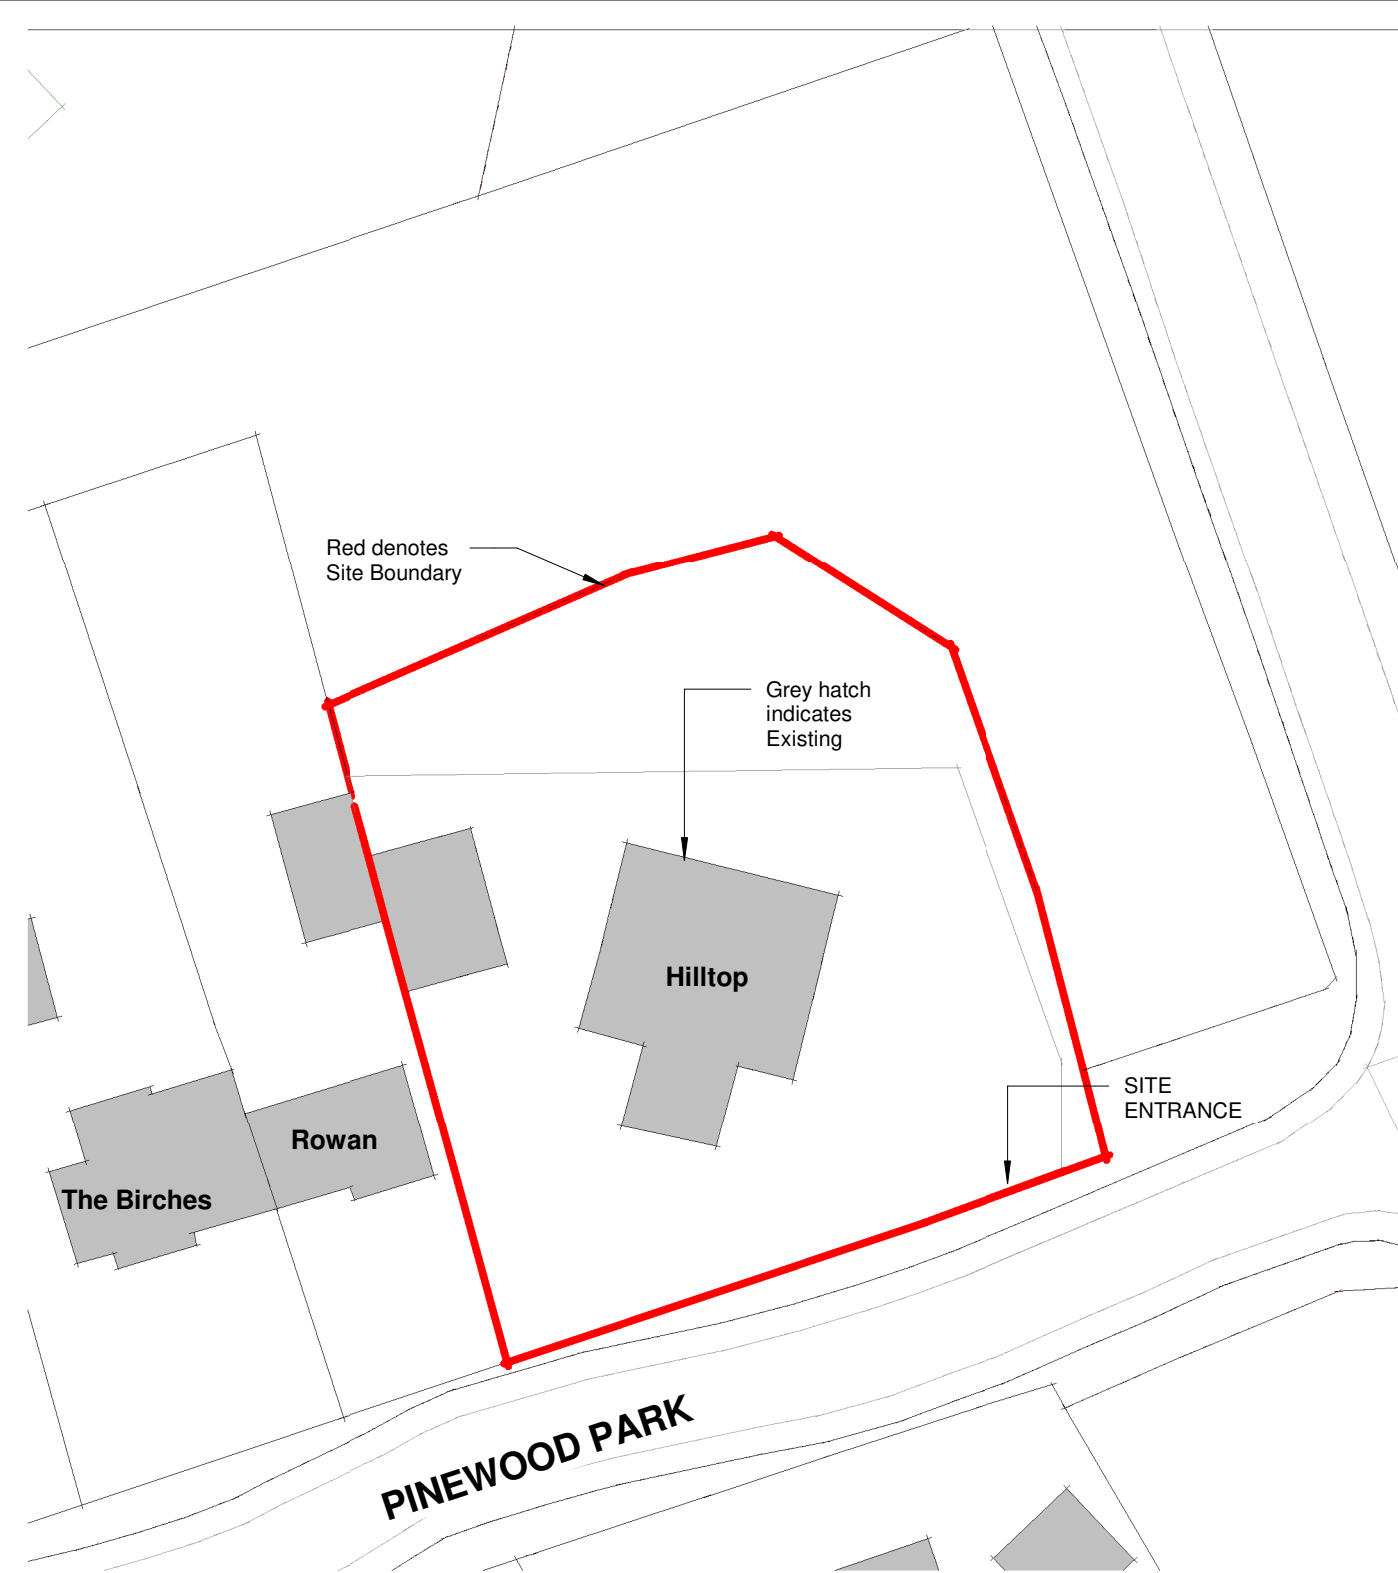


Red denotes
Site Boundary

Grey hatch
indicates
Existing

SITE
ENTRANCE

NORTH

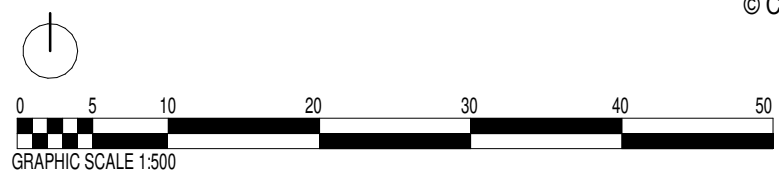

© Crown Copyright and database rights 2022 OS 100047474.
Supplied by Streetwise Maps Ltd

Block Plan

1 : 500

Legend

Site Boundary

Rev	Description	Date
Client		

Project
**Hilltop, Pinewood Park,
Southampton SO19 6AL**

Drawing
Location & Block Plans

Scale @ A3
As indicated

Date
SEPT.22

Project No 00	Drawing No 000	Rev
-------------------------	--------------------------	-----