



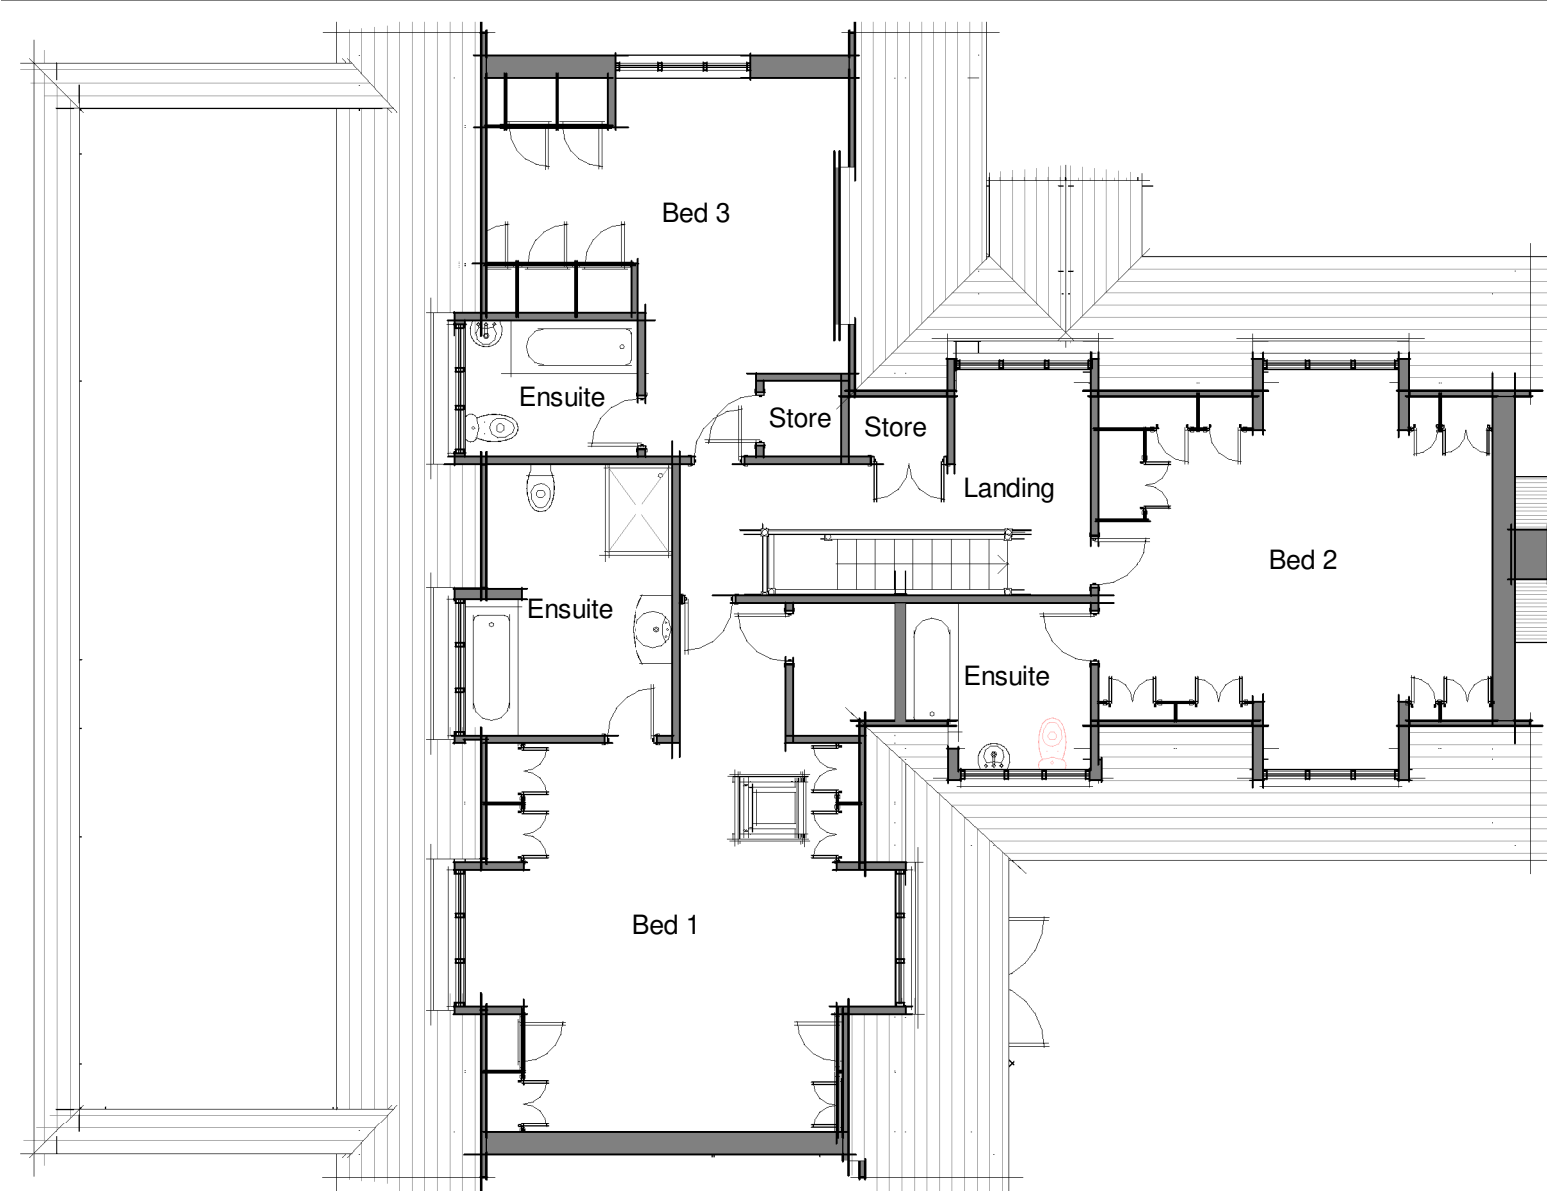

Proposed First
1 : 100

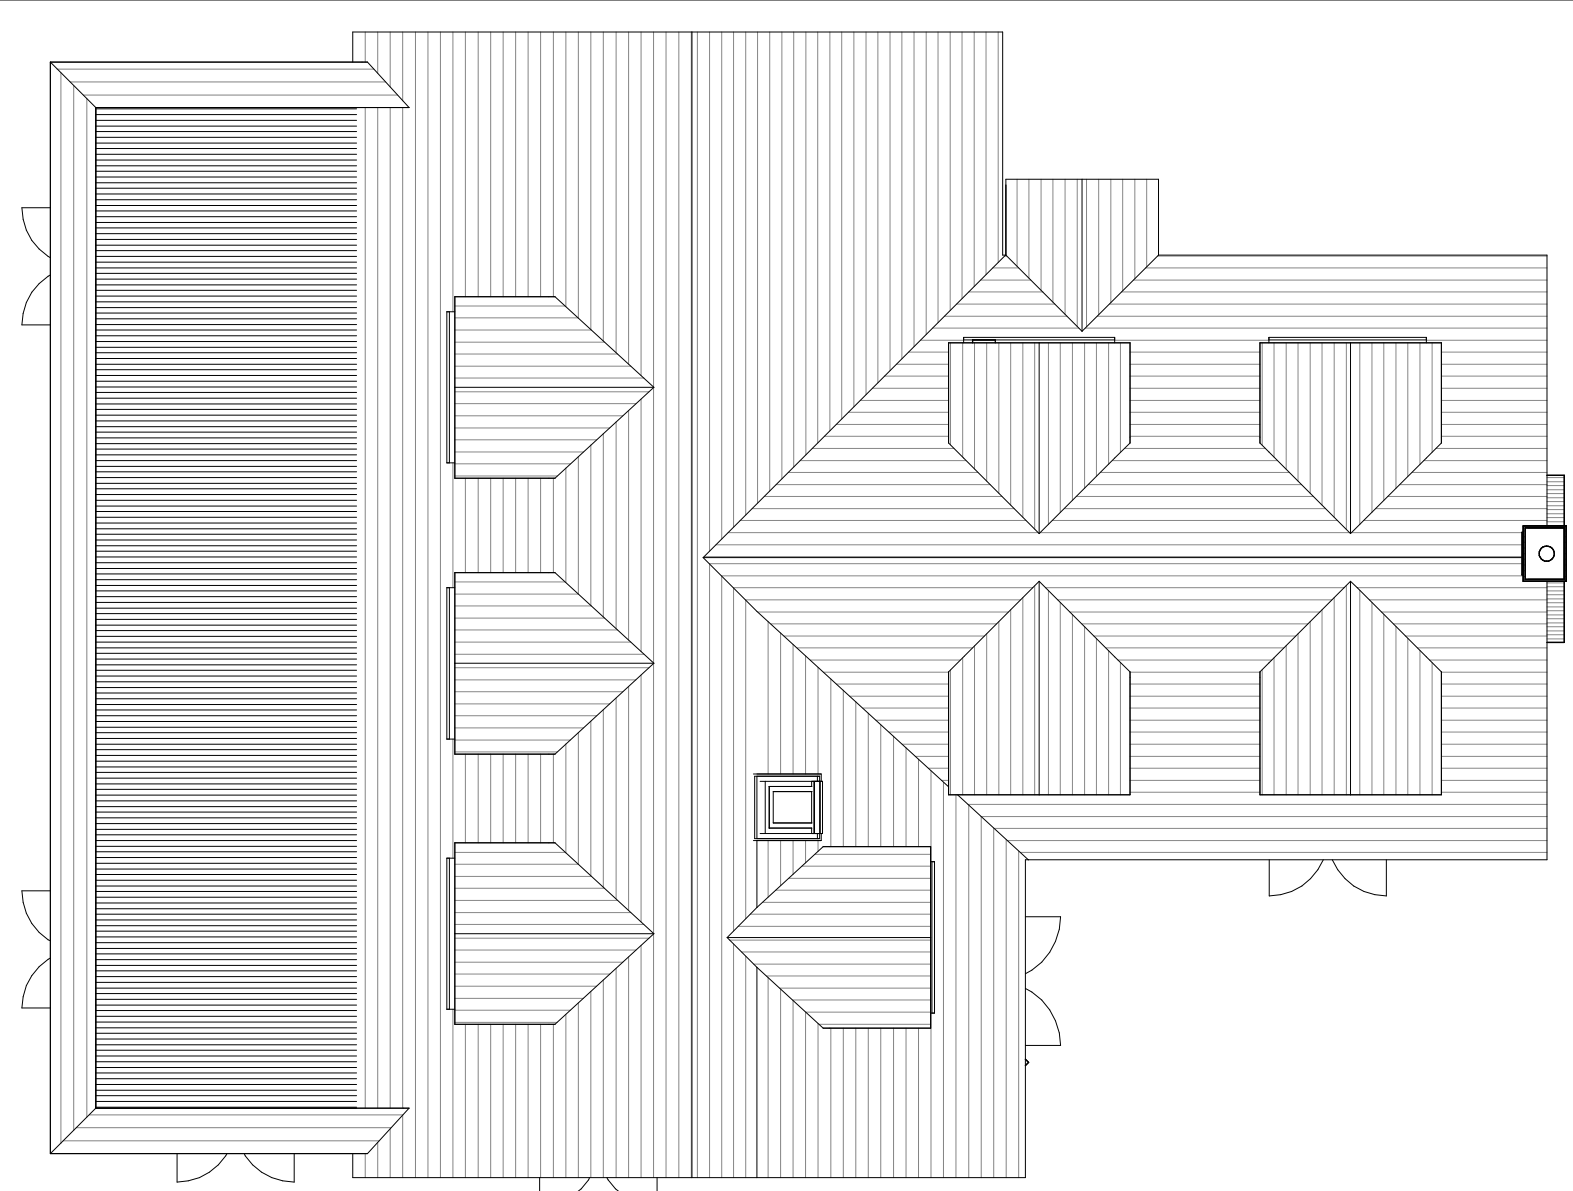

Proposed Roof
1 : 100

Rev	Description	Date
-----	-------------	------

Client	Matt Leather	
--------	--------------	--

Project	Hilltop, Pinewood Park, Southampton SO19 6AL	
---------	---	--

Drawing	Proposed Plans	
---------	----------------	--

Scale @ A3	Date
1 : 100	SEPT.22

Project No	Drawing No	Rev
000	P02	

