
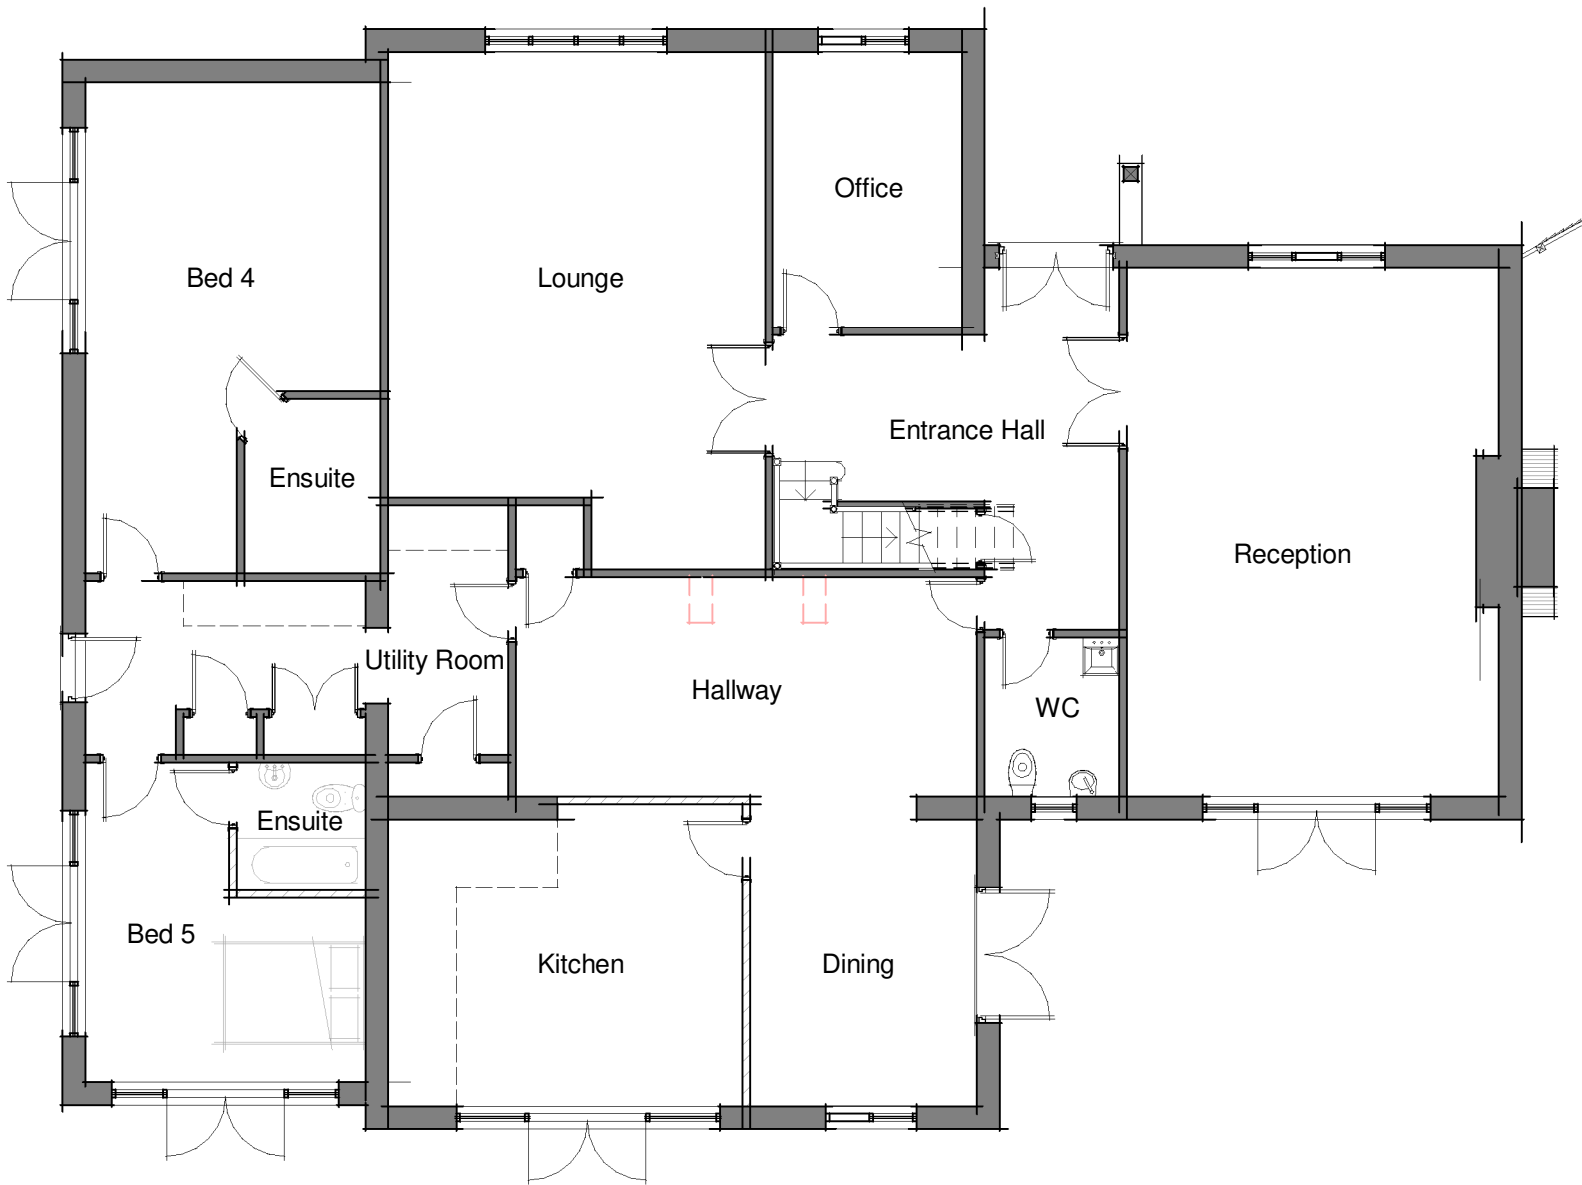


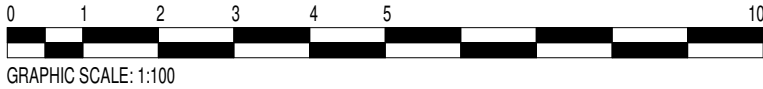

Proposed Ground
1 : 100

Rev	Description	Date
-----	-------------	------

Client

Matt Leather

Project

Hilltop, Pinewood Park,
Southampton SO19 6AL

Drawing

Proposed GF Plan

Scale @ A3	Date
------------	------

1 : 100 SEPT.22

Project No	Drawing No	Rev
000	P01	