



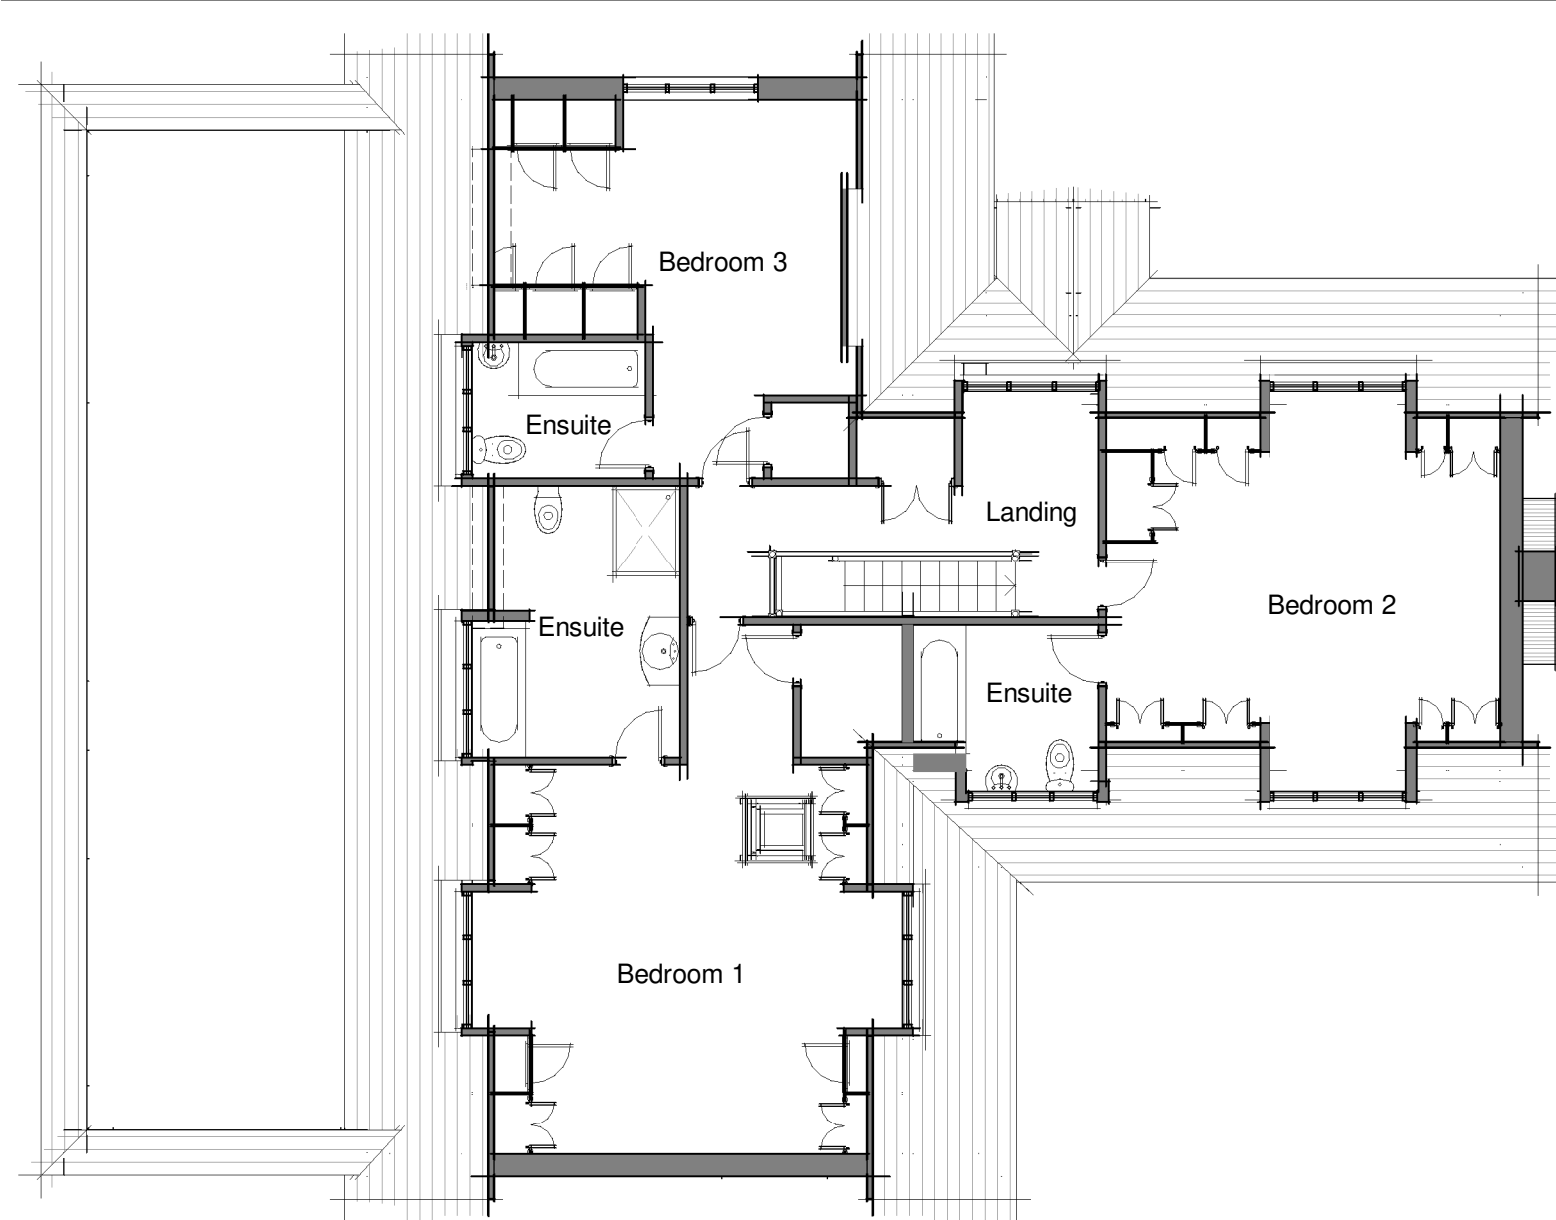

Existing First
1 : 100

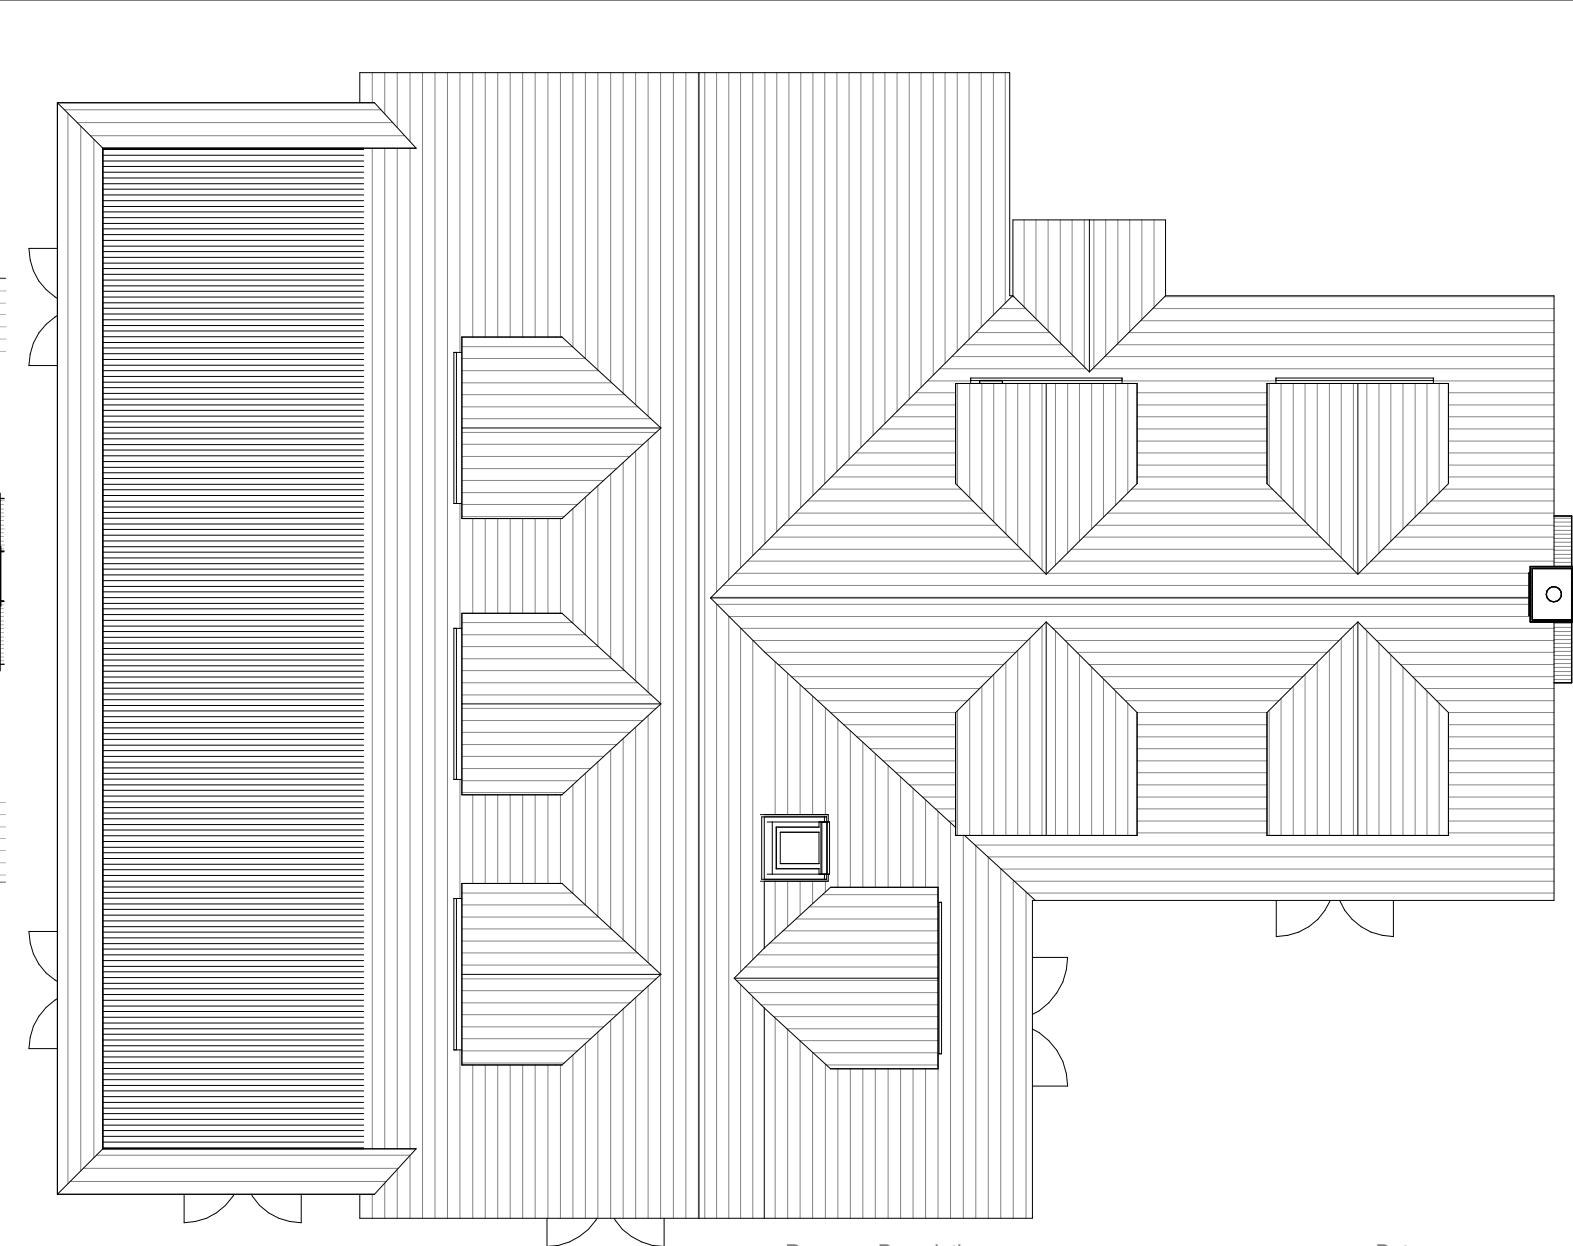

Existing Roof
1 : 100

Rev	Description	Date
-----	-------------	------

Client

Matt Leather

Project

Hilltop, Pinewood Park,
Southampton SO19 6AL

Drawing

Existing Plans

Scale @ A3

1 : 100

Date

SEPT.22


Project No

000

Drawing No

X02

Rev

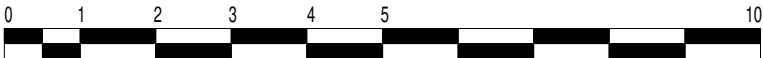

GRAPHIC SCALE: 1:100

