
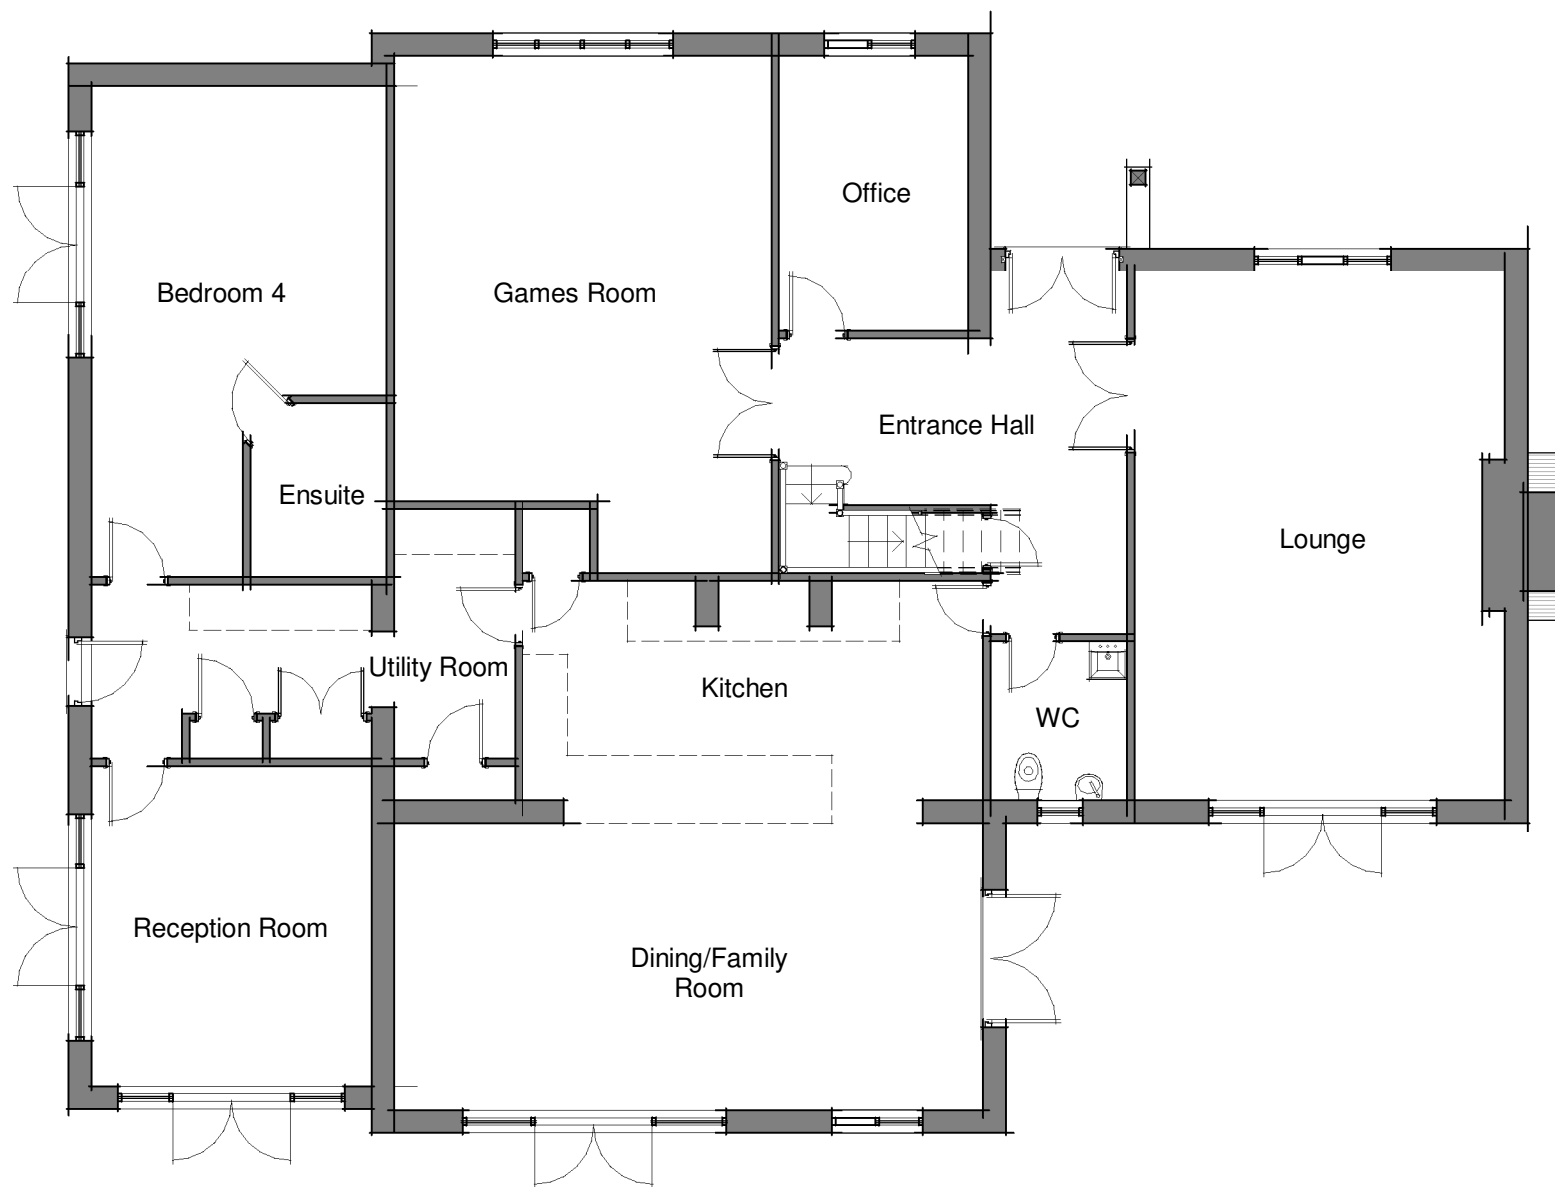


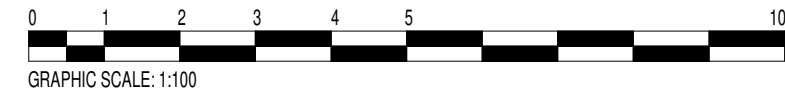

Existing Ground
1 : 100

Rev	Description	Date
-----	-------------	------

Client
Matt Leather

Project
**Hilltop, Pinewood Park,
Southampton SO19 6AL**

Drawing
Existing GF Plan

Scale @ A3 1 : 100	Date SEPT.22	
Project No 000	Drawing No X01	Rev