


PLANNING

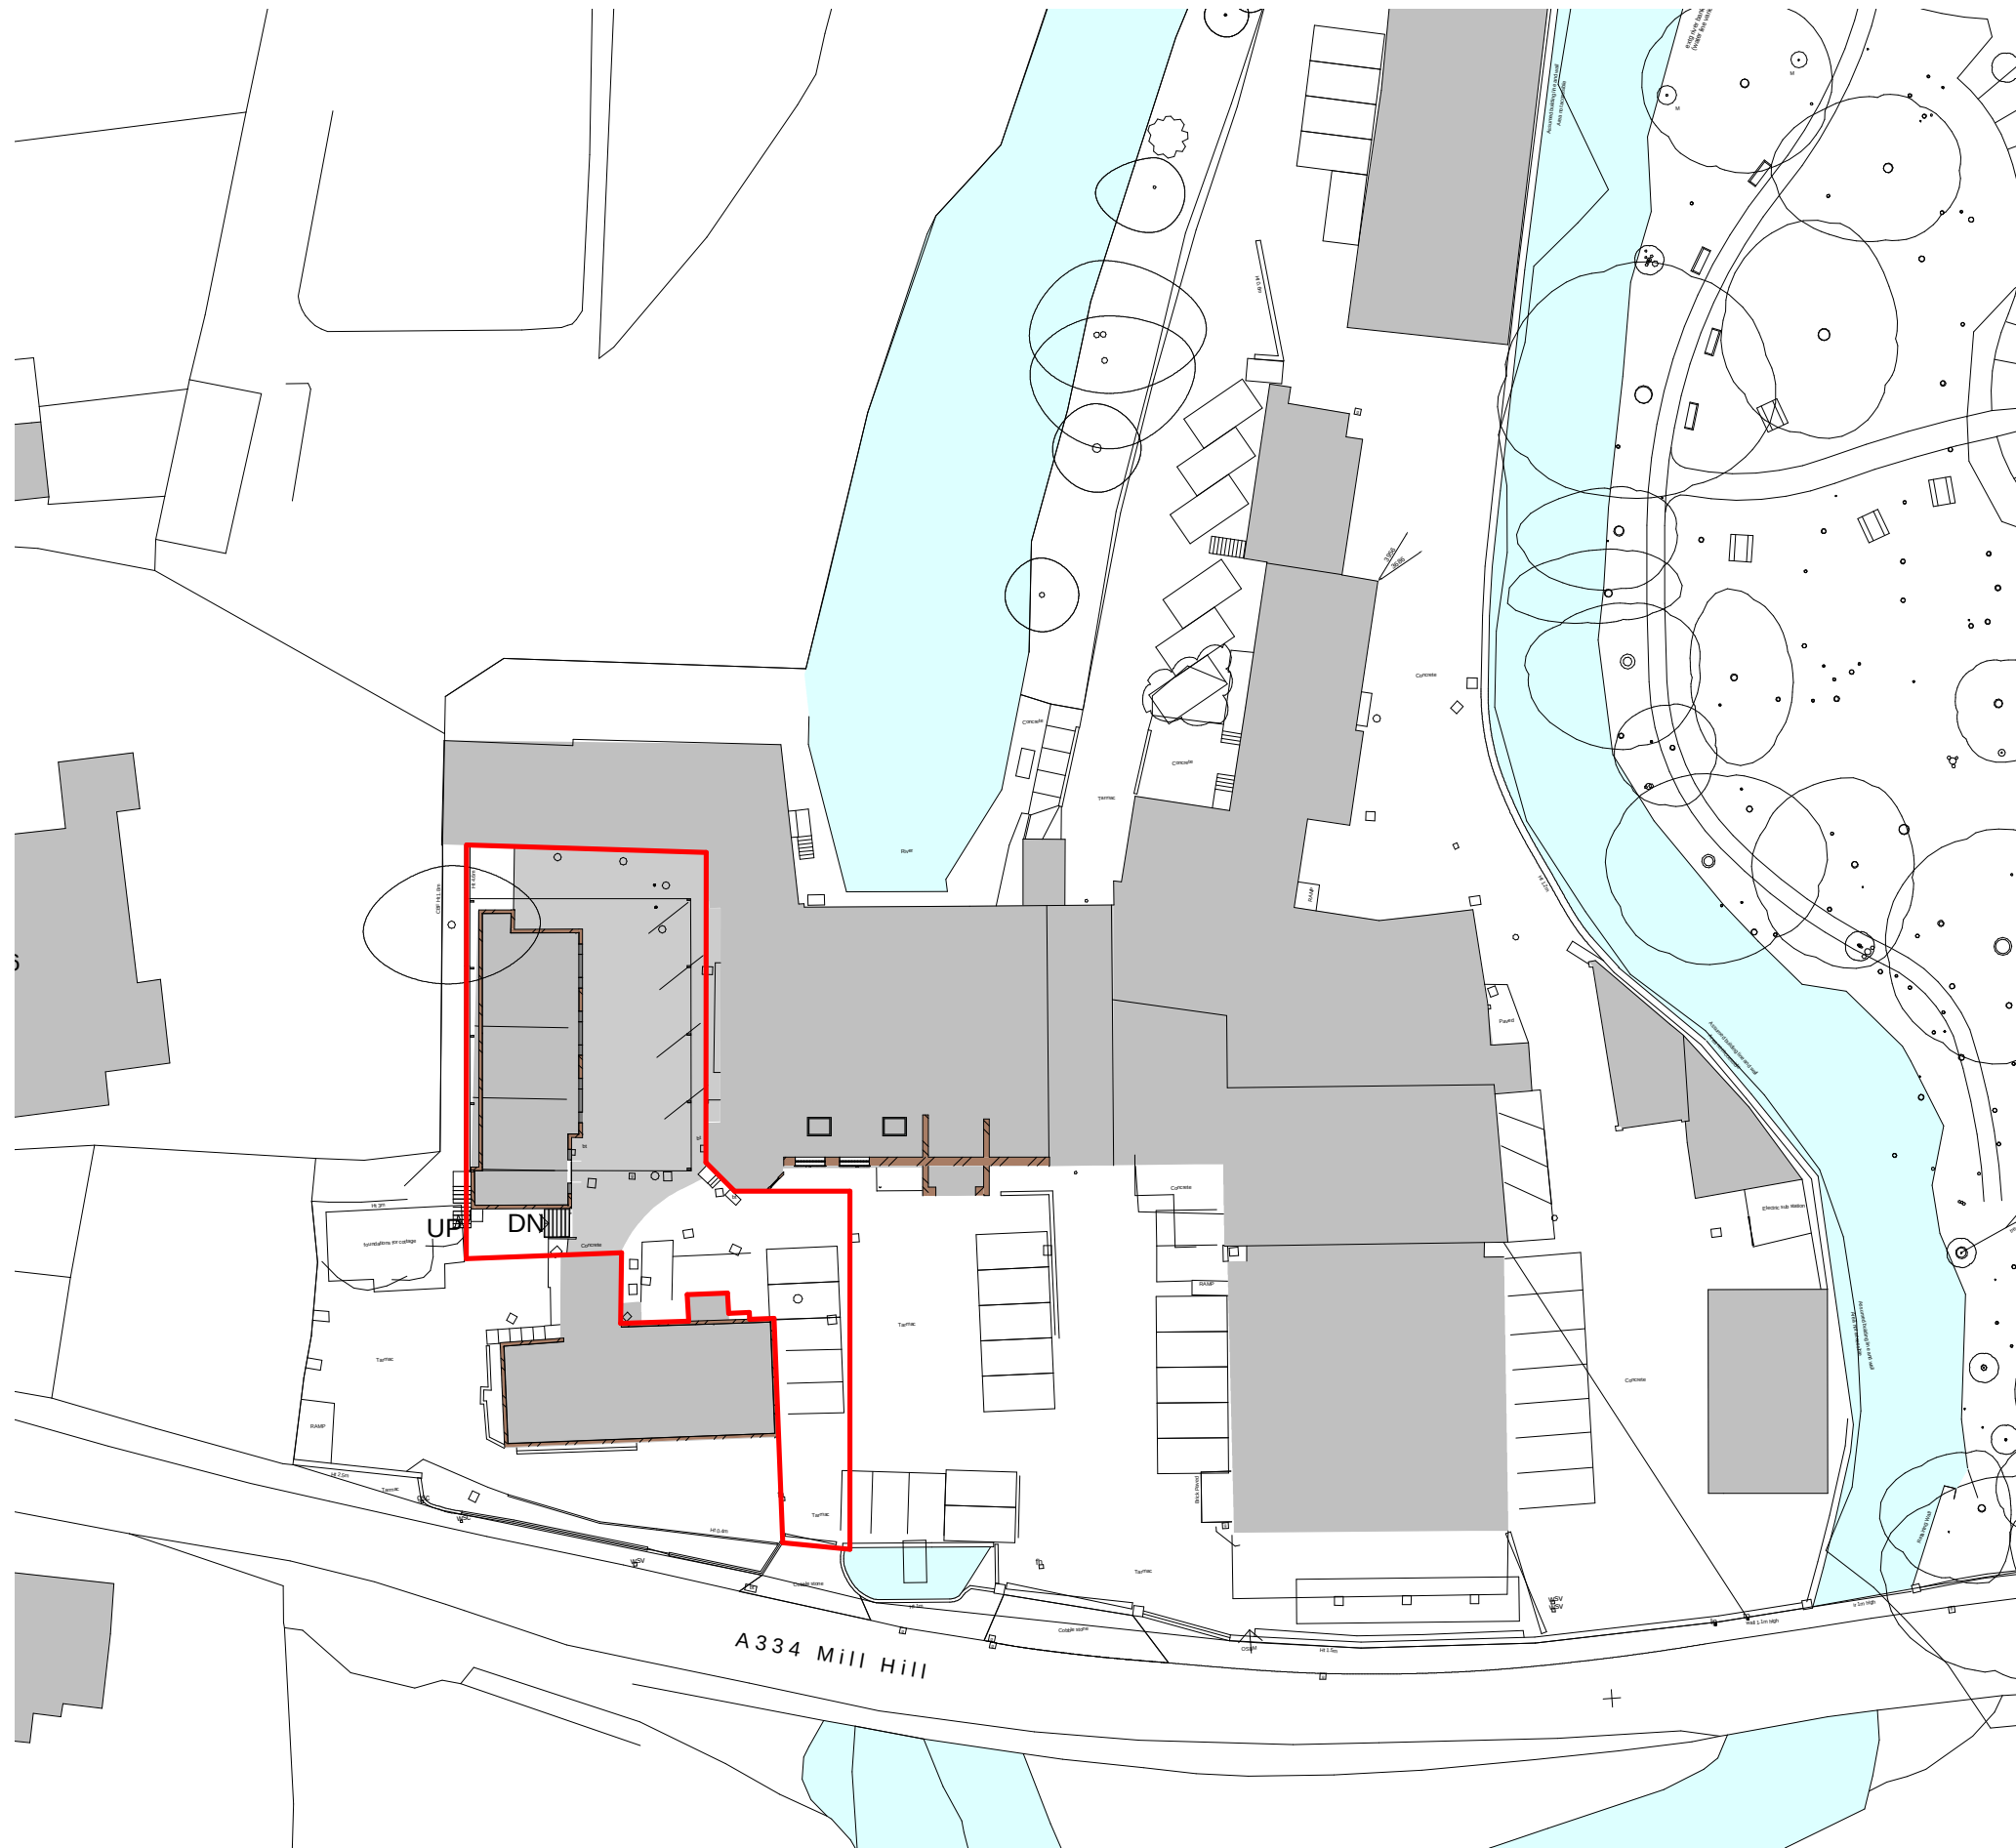

Tollgate Estates, Stanbridge Earls, Romsey SO51 0HE
t: 01794 511255
romsey@s4architects.co.uk
www.studiofourarchitects.com

client
Botley Mills

project
**Additional office and canopy
refurbishment**

title
Site Block Plan

scale	paper	drawn	checked
1 : 500	A3	PU	GJ

date	job no.	dwg. no.	rev. no.
Sept 2022	42013	111	

file
J:\420\42013 - Botley Mills, Southampton - Additional Office Accommodation\drawings\113 Revit\Botley Mills - shed alterations 220523 - CURRENT.rvt

