
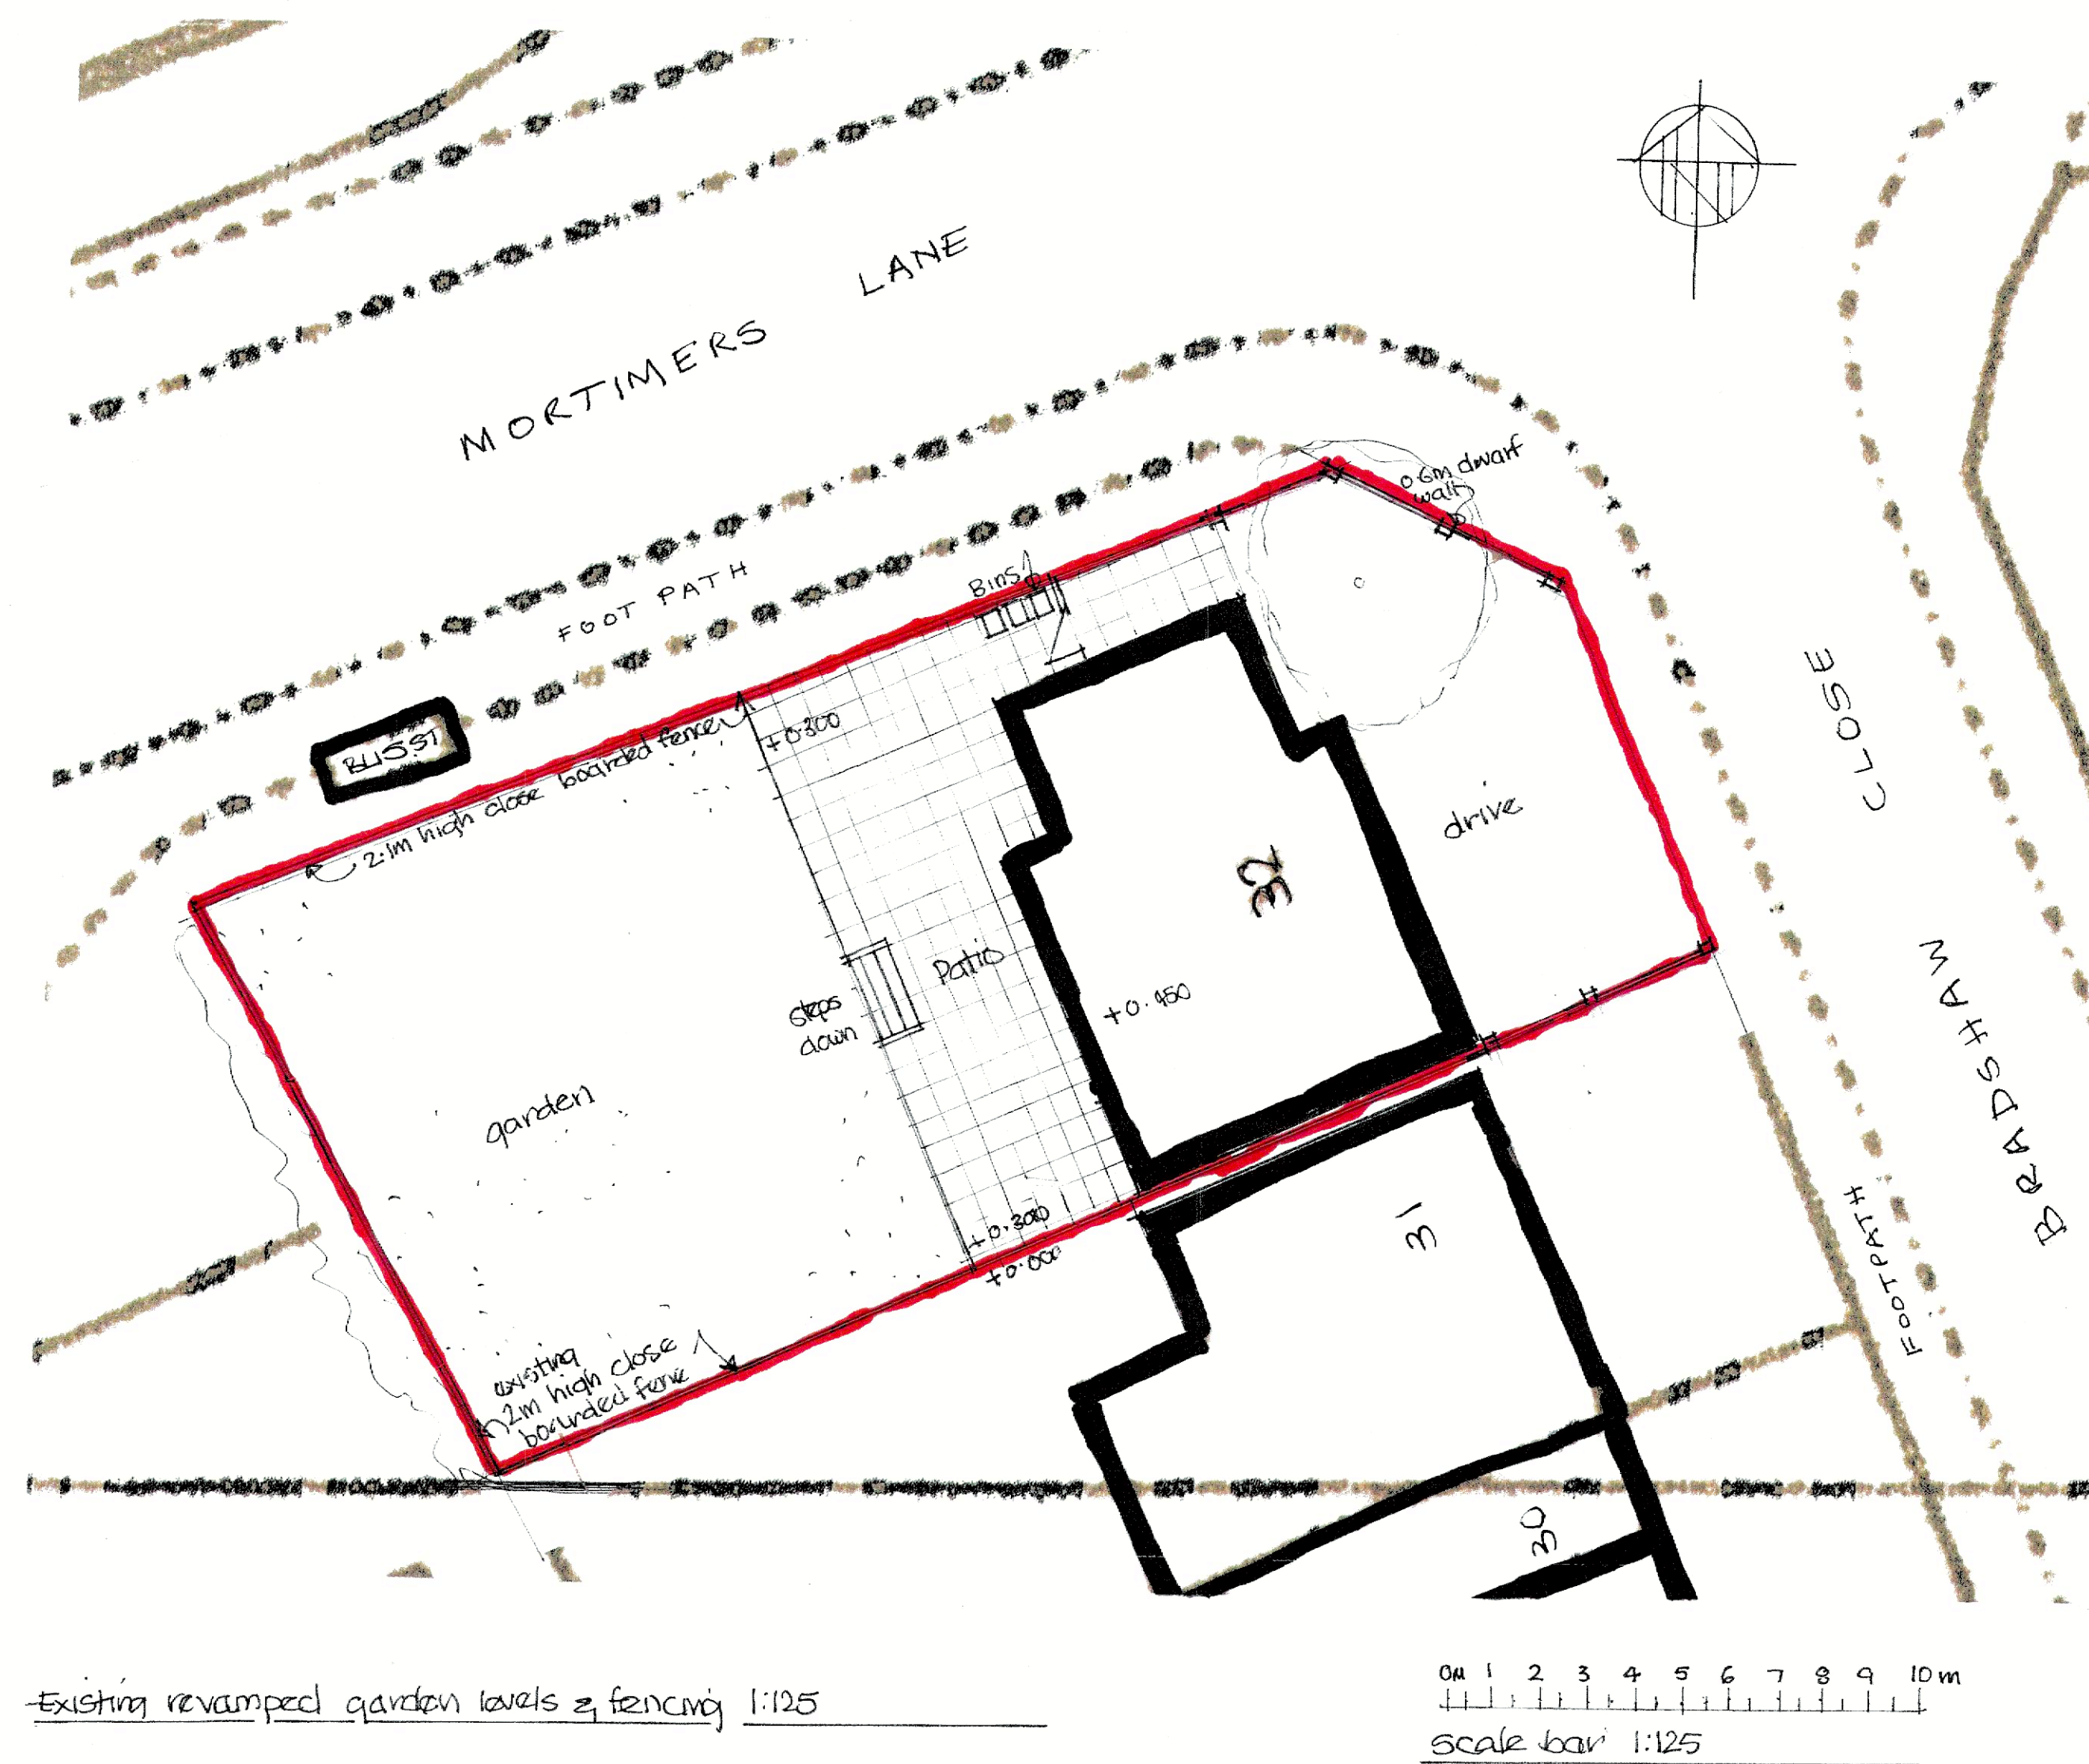
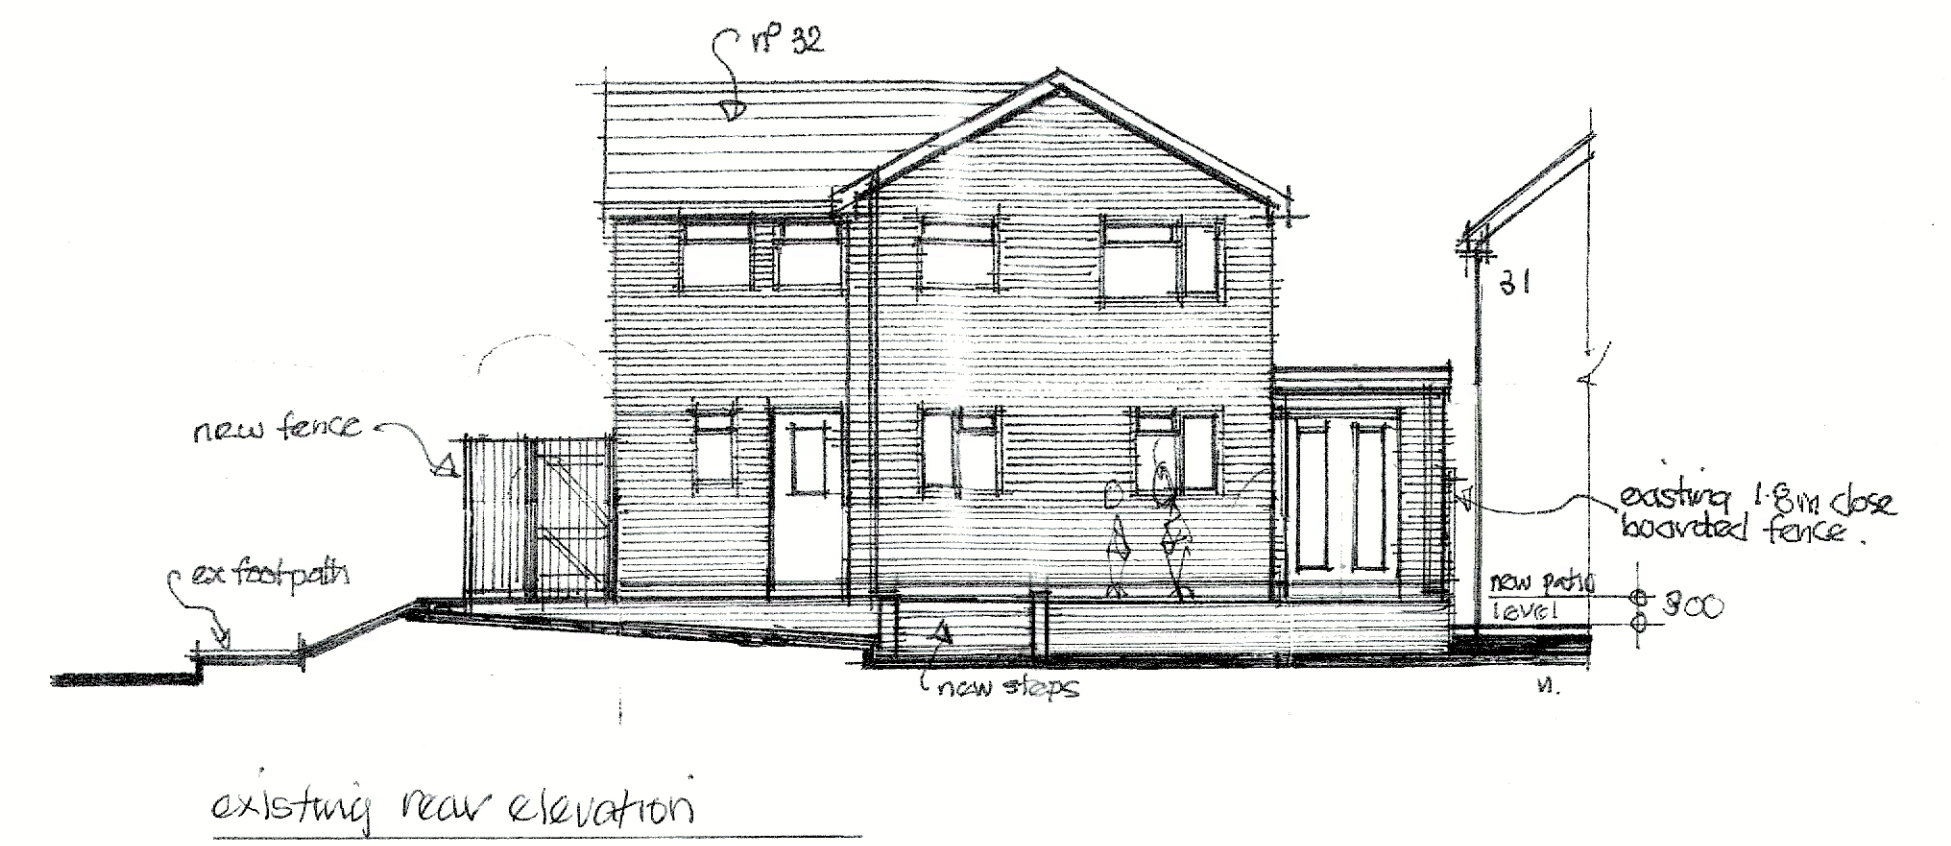


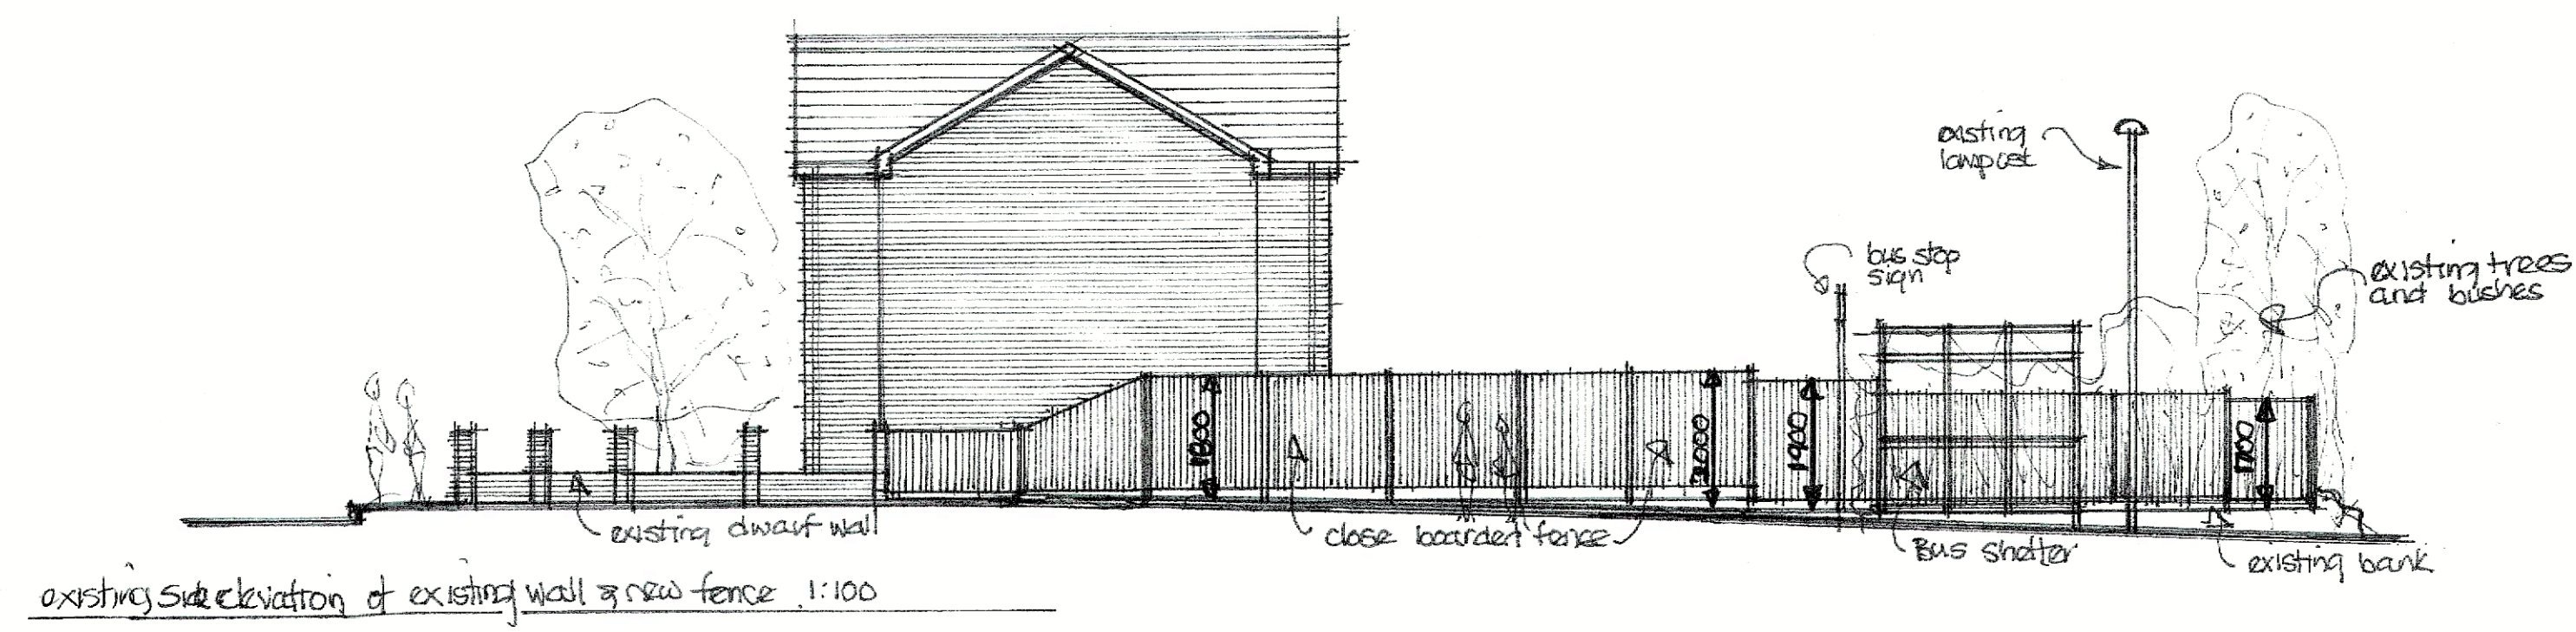

Existing revamped garden & fence - At 32 Bradshaw Close Fair Oak Havts.

C) title amended 7/10/22
B) elevations 6/10/22
added

scale 1:125
drawing nr 0056
Date 6/10/22