



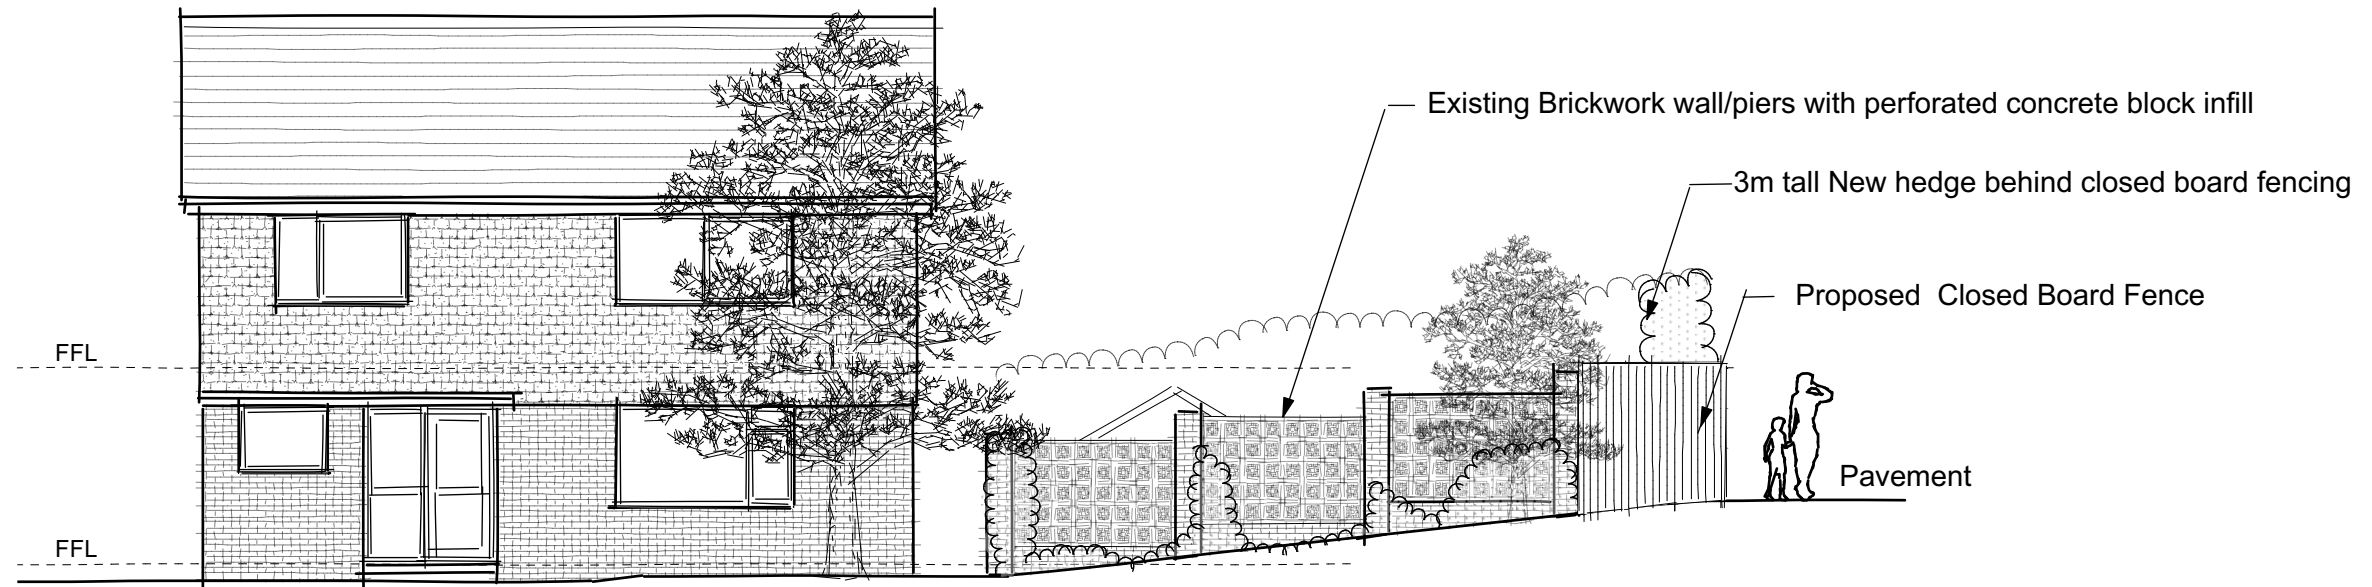

PROPOSED EAST ELEVATION

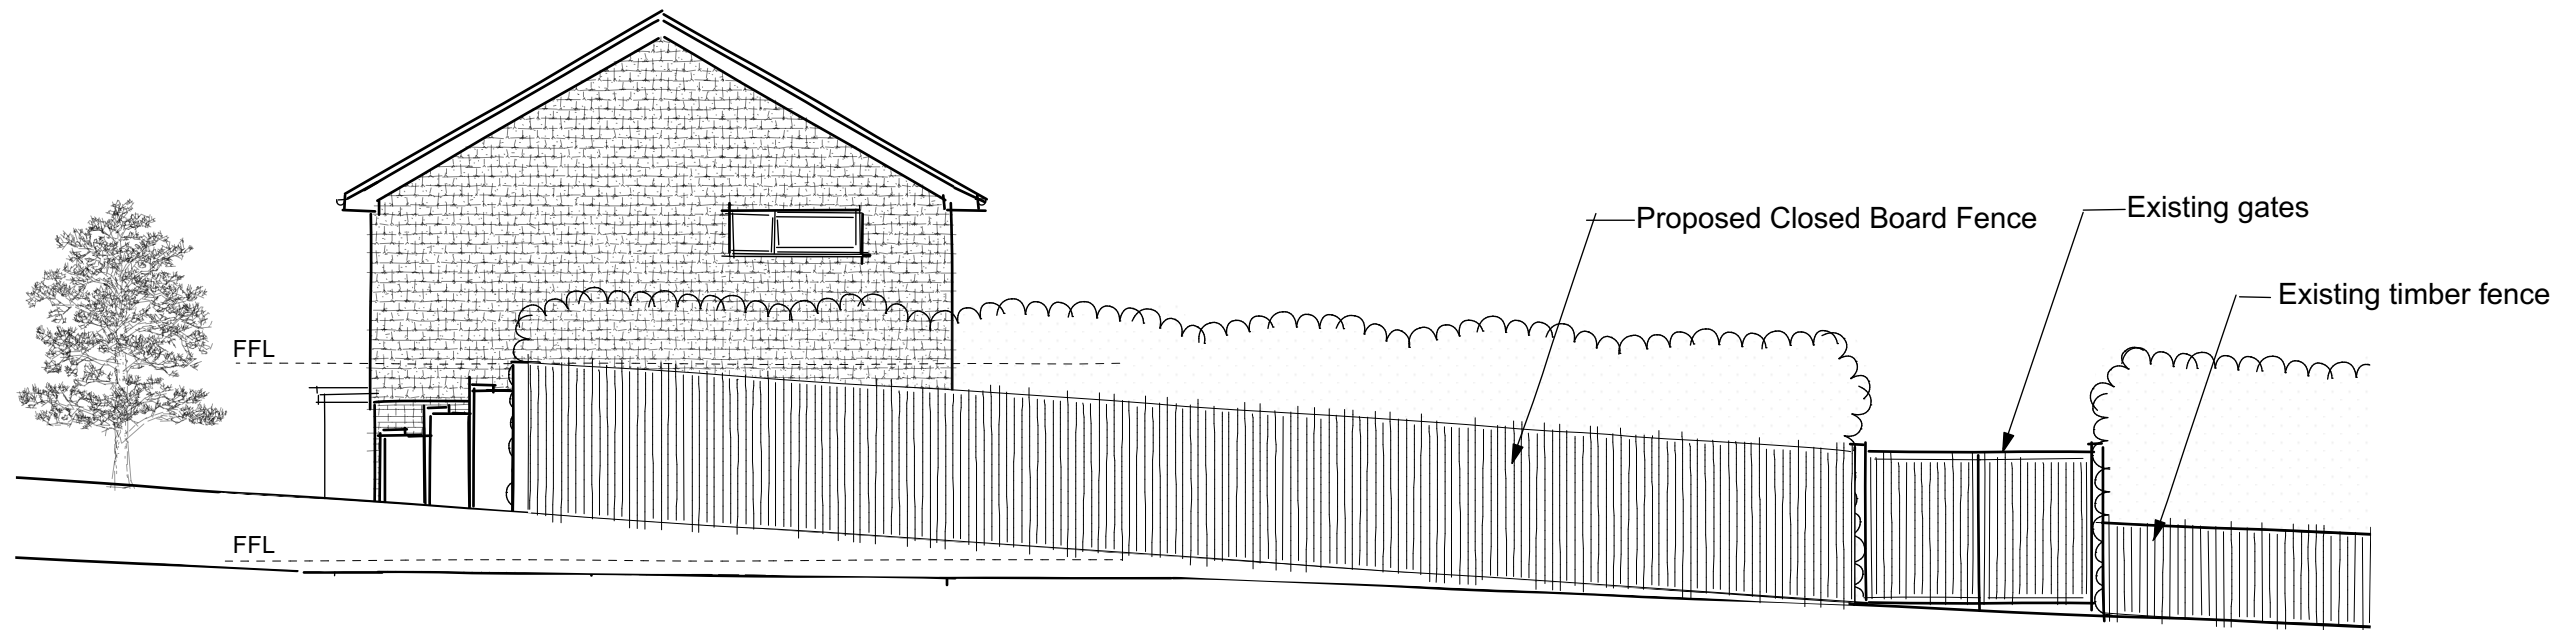

PROPOSED NORTH ELEVATION

