


ANNETTE MEAD APPLICANT - 14/22/93920

WATERS EDGE SWIMMING POOL - SECTION

LANDS END ROAD, OLD BURSLEDON SO318DN

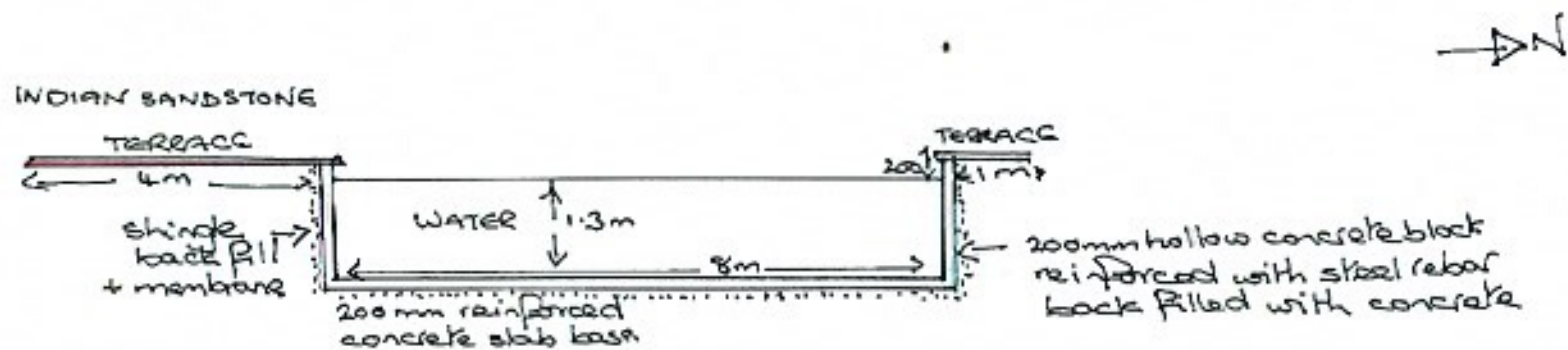

Scale 1:100