




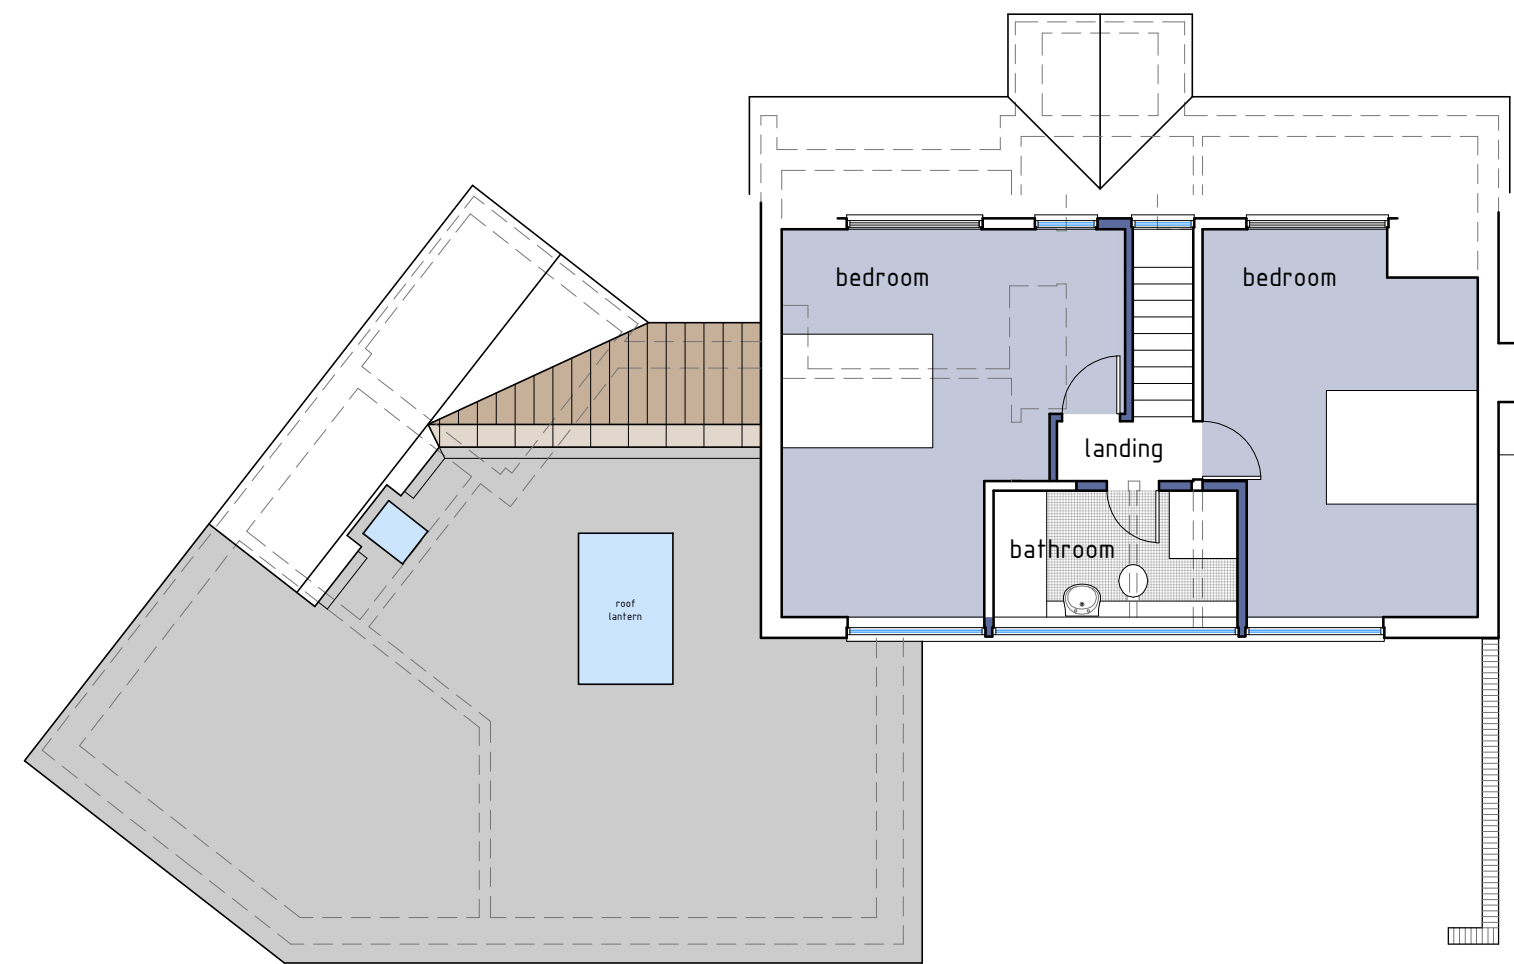

FIRST FLOOR LAYOUT PLAN

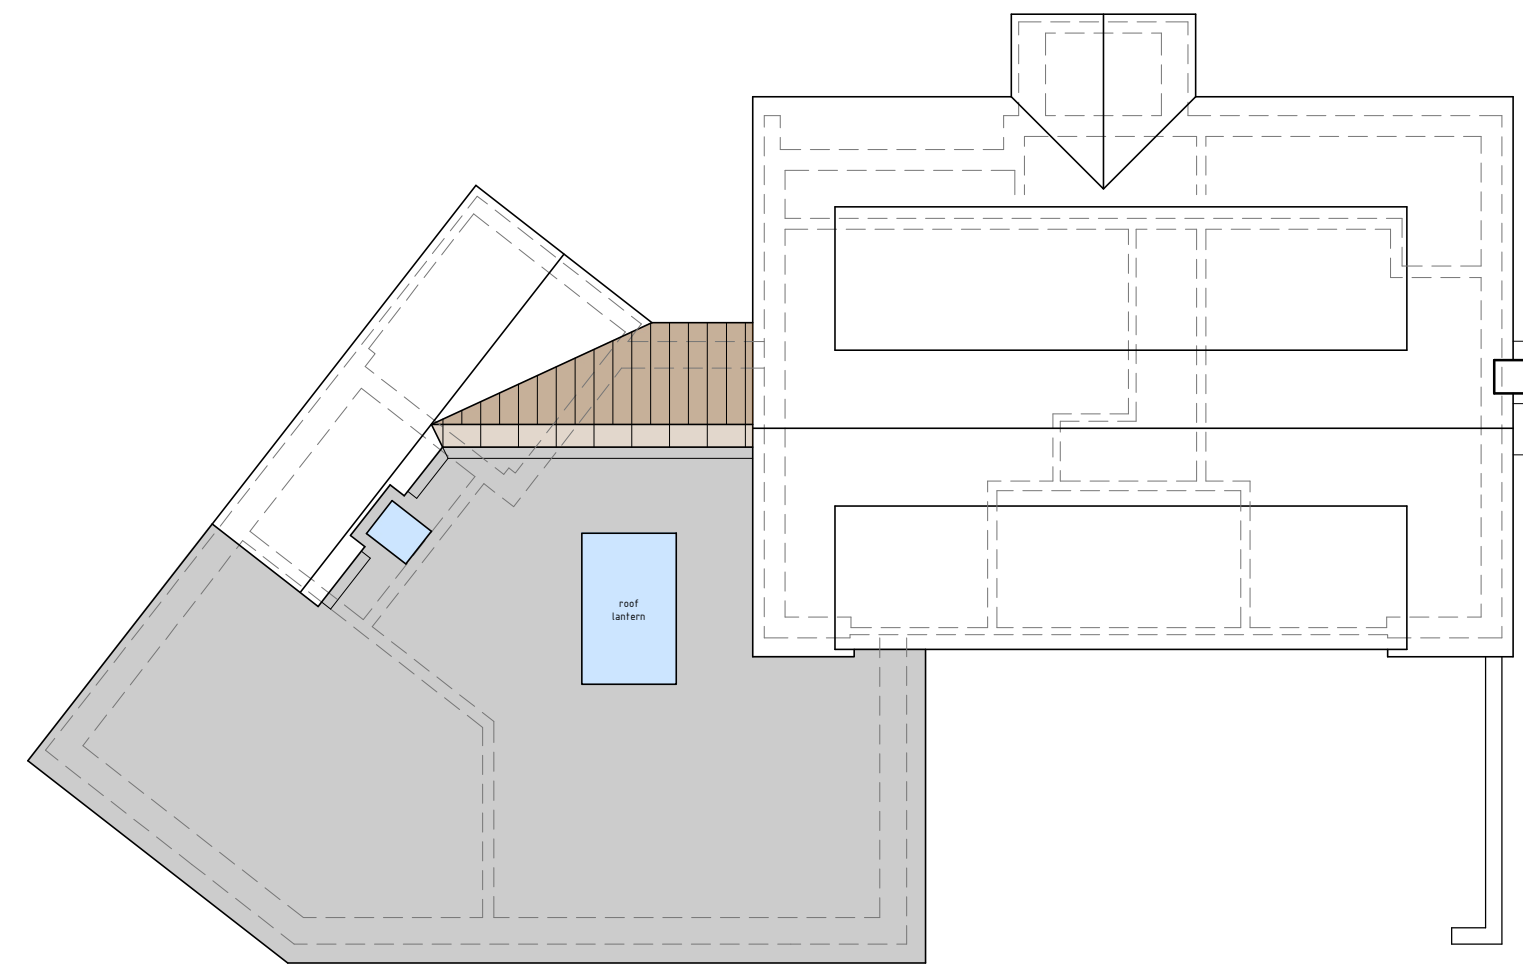


ROOF LAYOUT PLAN

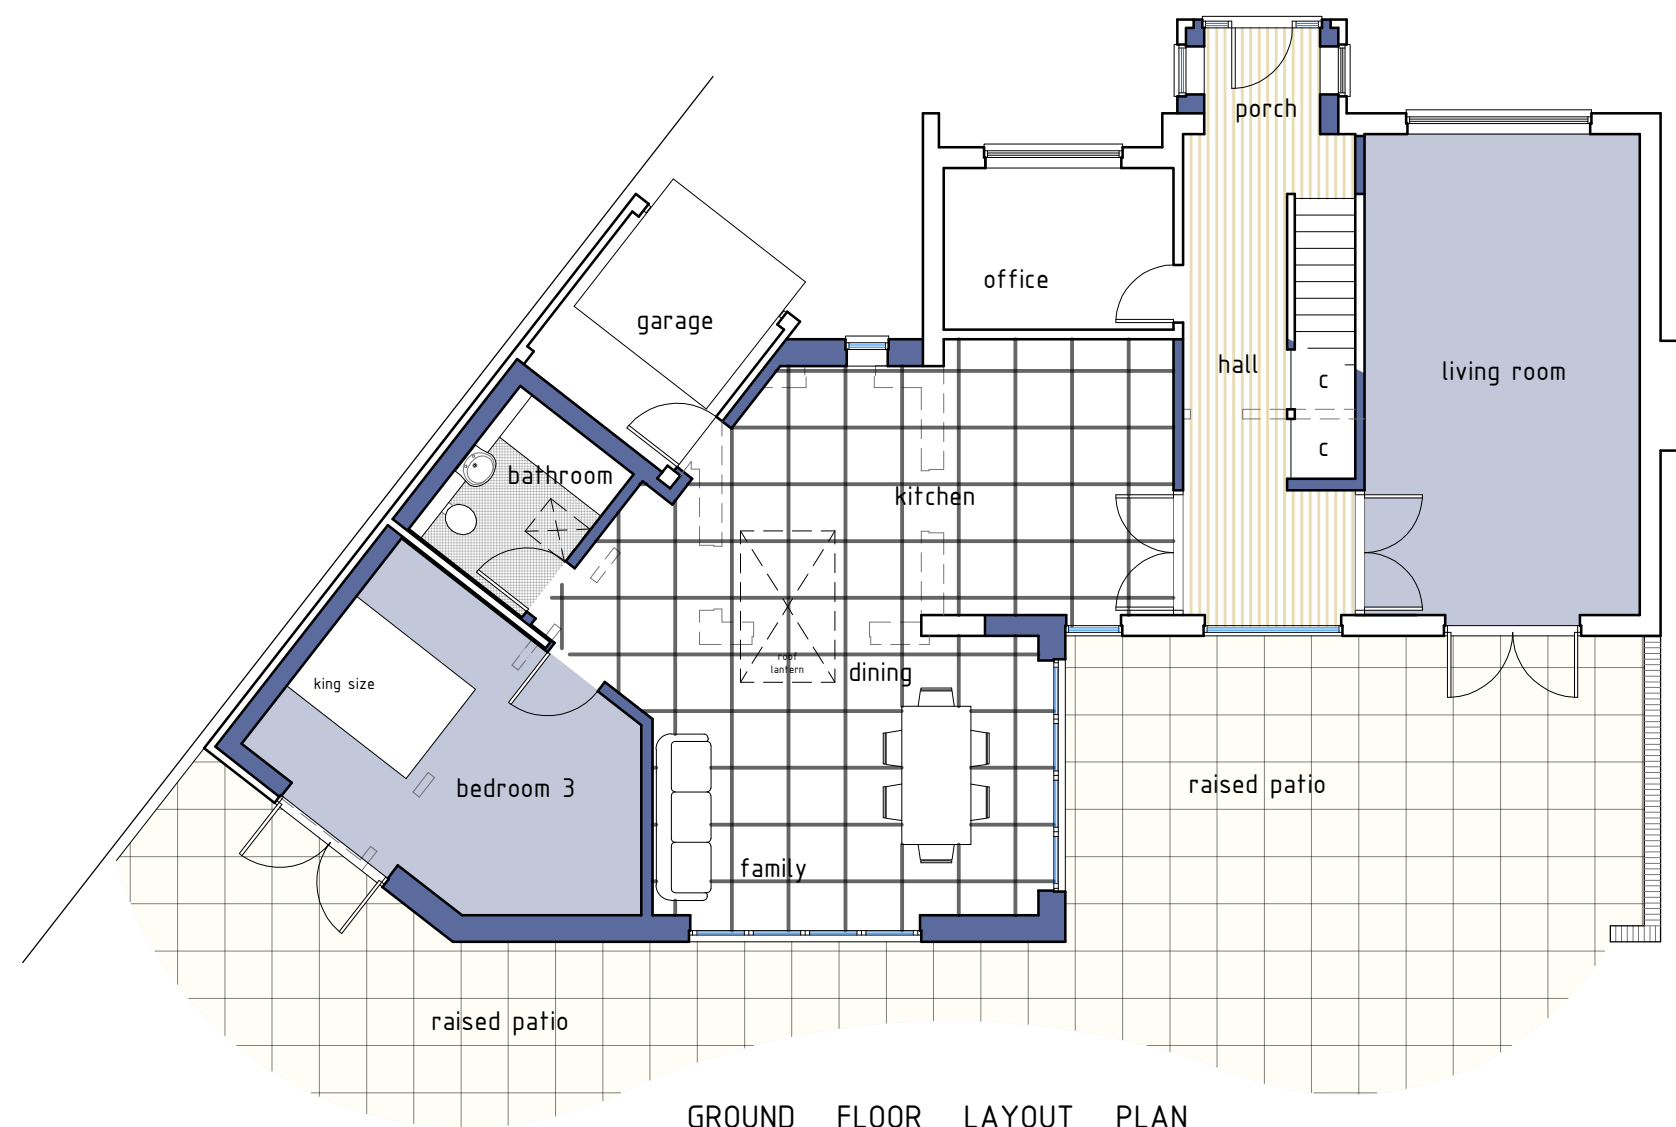

GROUND FLOOR LAYOUT PLAN

PROPOSED

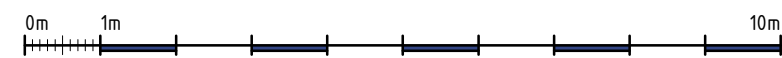

PROPOSED SINGLE STOREY SIDE / REAR EXTENSION WITH FIRST FLOOR ALTERATIONS
15 GROSVENOR GARDENS, WEST END, HAMPSHIRE SO30 3BP

REVISION A: SITE BOUNDARY LINE CORRECTED 01/10/2022

Project no: 220702

Date: 01/09/2022

Drawing no: 04a

Scale: 1 / 100

GORDON@GDBTECHNICALARCHITECTURE.CO.UK
07875 108380

GDB TECHNICAL ARCHITECTURE