
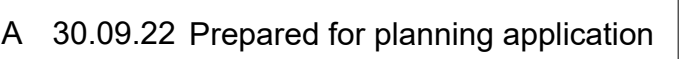


scale 1:100

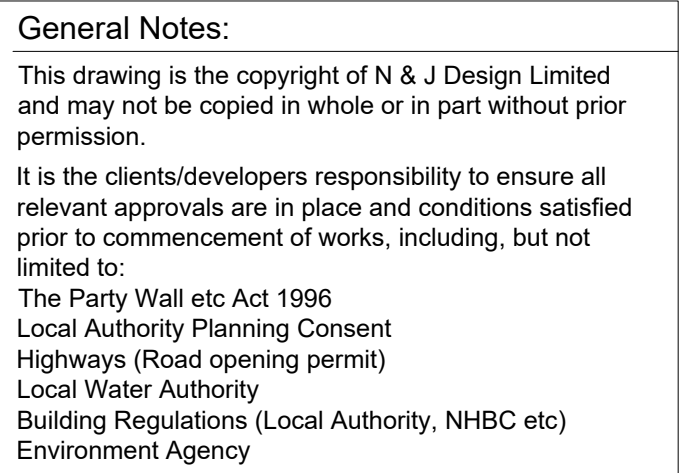

Rev: Date: Description:

Status:

Planning

Title:

Existing:
Plans & Elevations

Project:

43 High Street
Botley
Southampton
SO30 2EA



N & J Design Ltd
Hedley Gardens
Hedge End
Southampton
SO30 2WT

t: 07840 404620 www.nandjdesign.co.uk

Drawn: N. Keatley

Date: 07.05.22

Checked:

Date:

Scale: 1:50 1:100

Revision: A

Drawing no:

2022.03.01/01

1 sheet