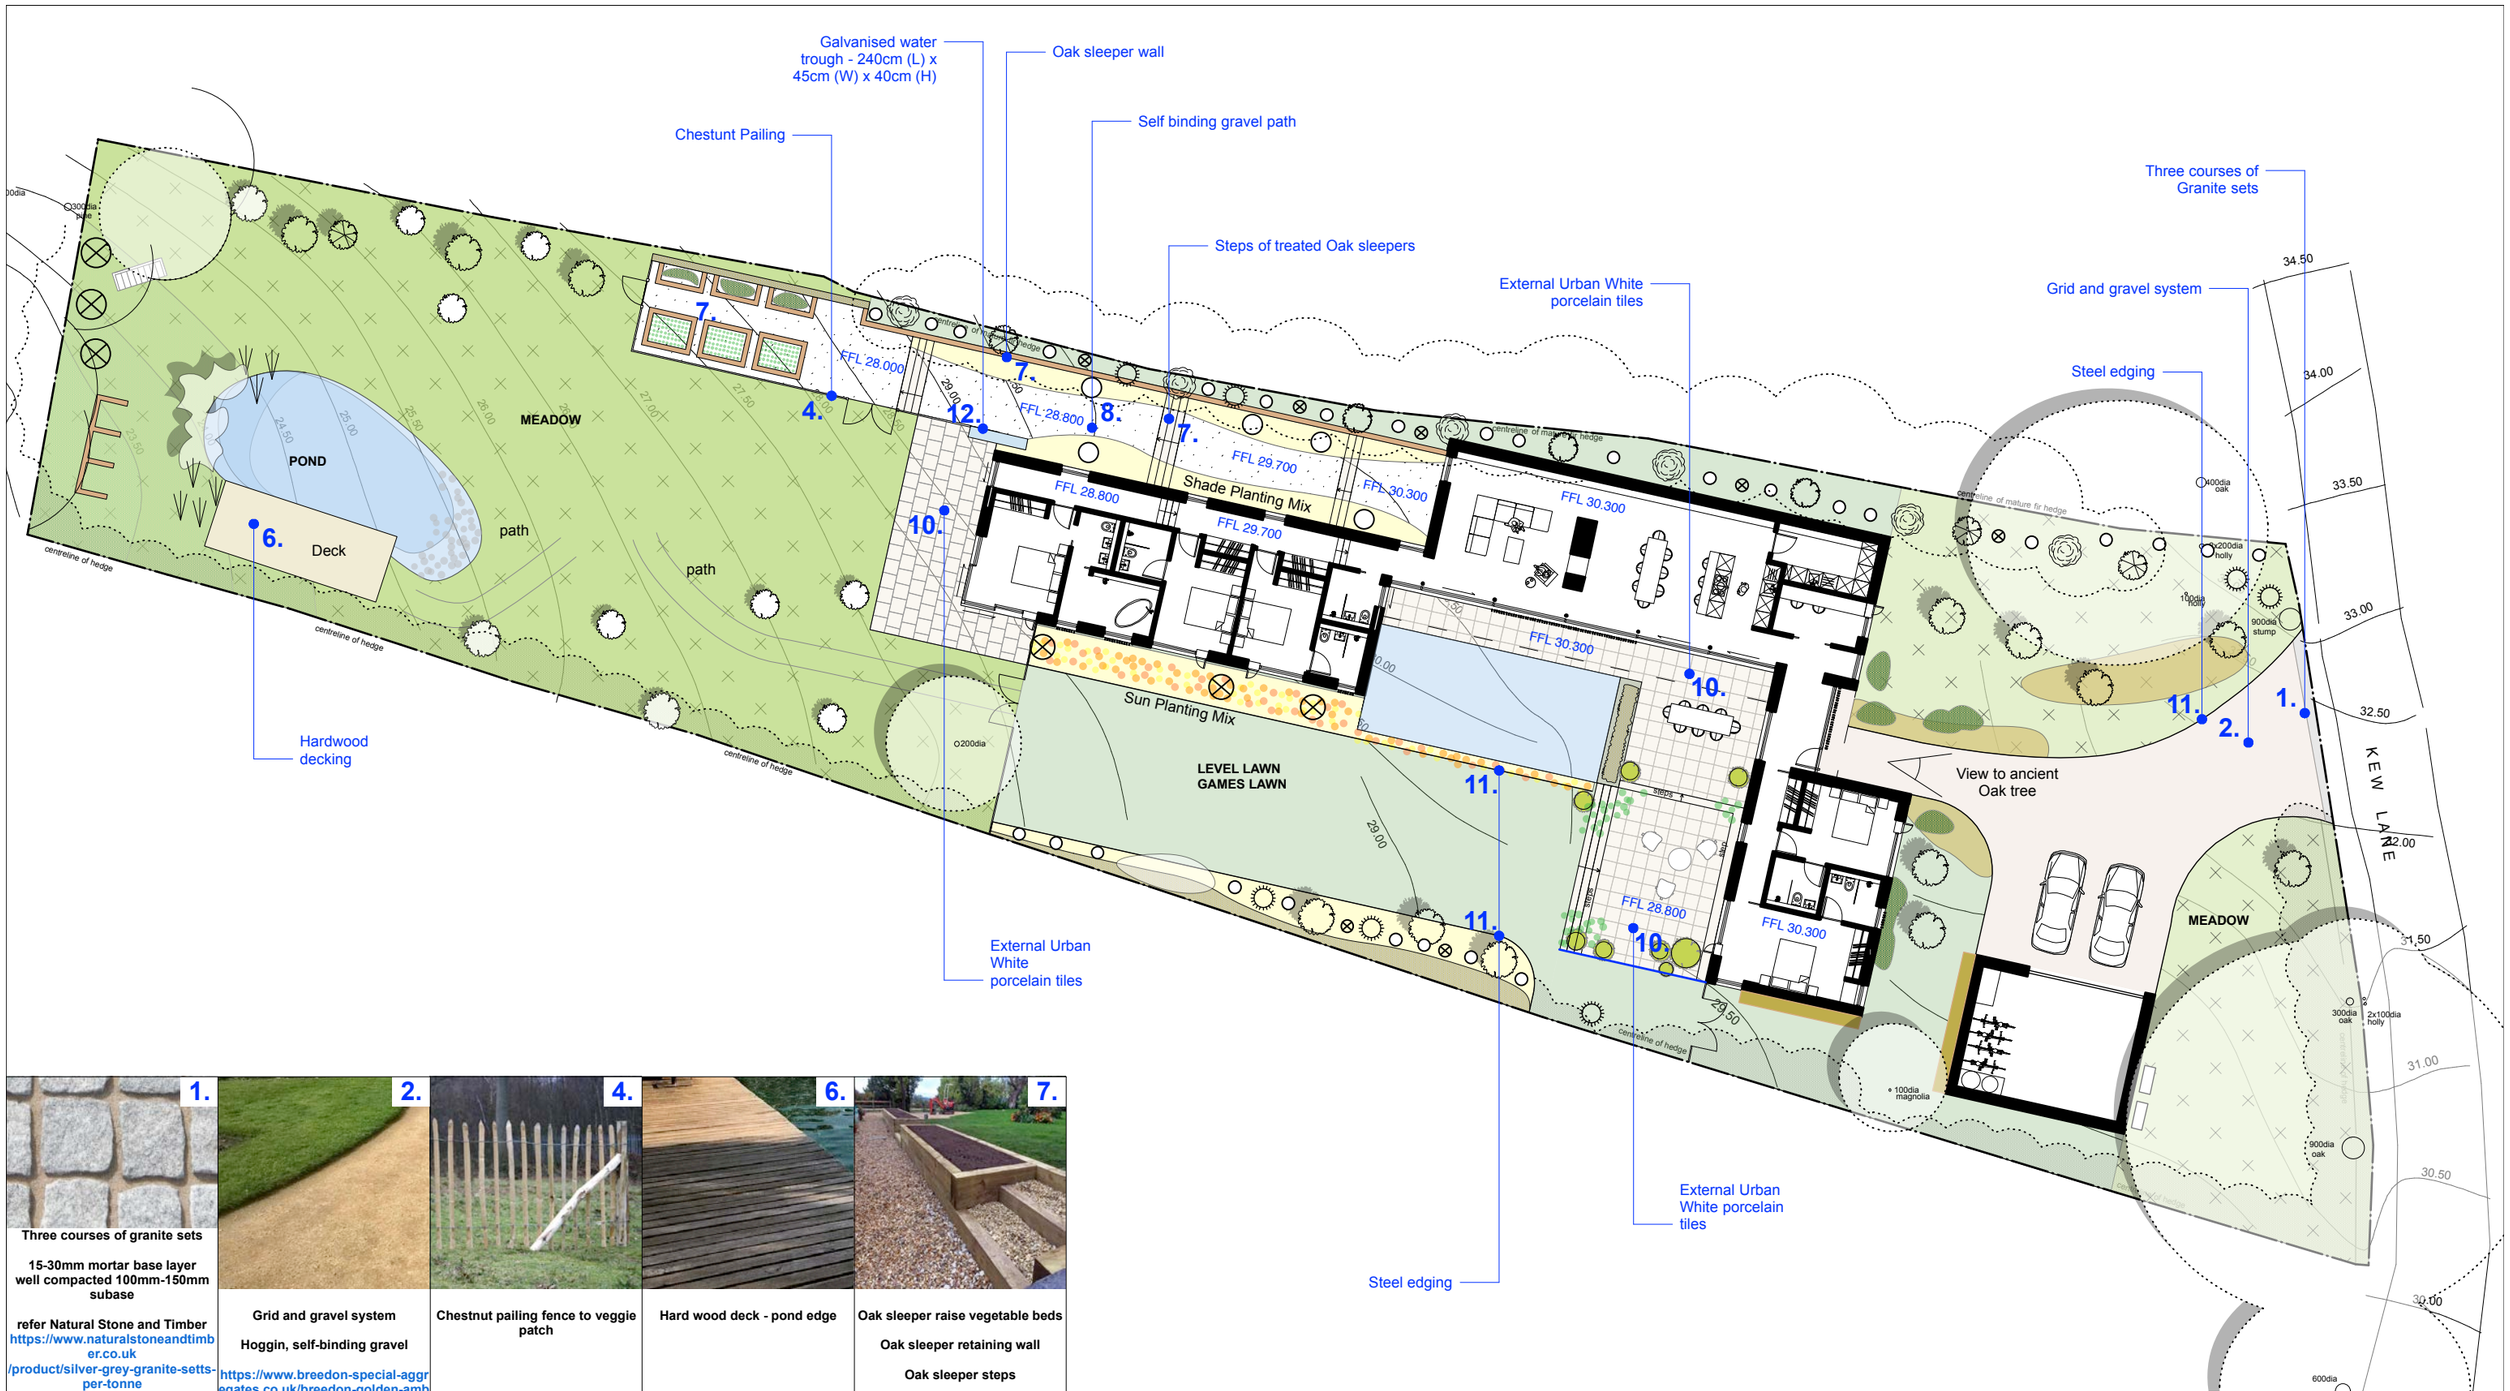


1.

Three courses of granite sets

15-30mm mortar base layer well compacted 100mm-150mm subase

refer Natural Stone and Timber
https://www.naturalstoneandtimber.co.uk/product/silver-grey-granite-setts-per-tonne

2.

Grid and gravel system

Hoggin, self-binding gravel

https://www.breedon-special-aggregates.co.uk/breedon-golden-amber-gravel/

4.

Chestnut pailing fence to veggie patch

6.

Hard wood deck - pond edge

7.

Oak sleeper raise vegetable beds

Oak sleeper retaining wall

Oak sleeper steps



8.

Grid and gravel system

Hoggin, self-binding gravel

https://www.breedon-special-aggregates.co.uk/breedon-golden-amber-gravel/



10.

Porcelain 'Urban white' tiles

600x600mm 0.8cm thickness
30-50mm compacted laying course
100mm-150mm subase

https://www.porcelaingres.com/



11.

Steel edging



12.

Galvanised trough

https://www.sam-turner.co.uk/products/iae-cattle-water-trough-457mm-x-2400mm

MEEUWSEN MULDOON
meeuwsenmuldoon.com
rupert@meeuwsenmuldoon.com
+44 (0)77 865 40904

SUN

N

0 m 5 10 20

Larkby 'Youngman House'
Materials Plan 1:250 @A3
00_22.09.29