
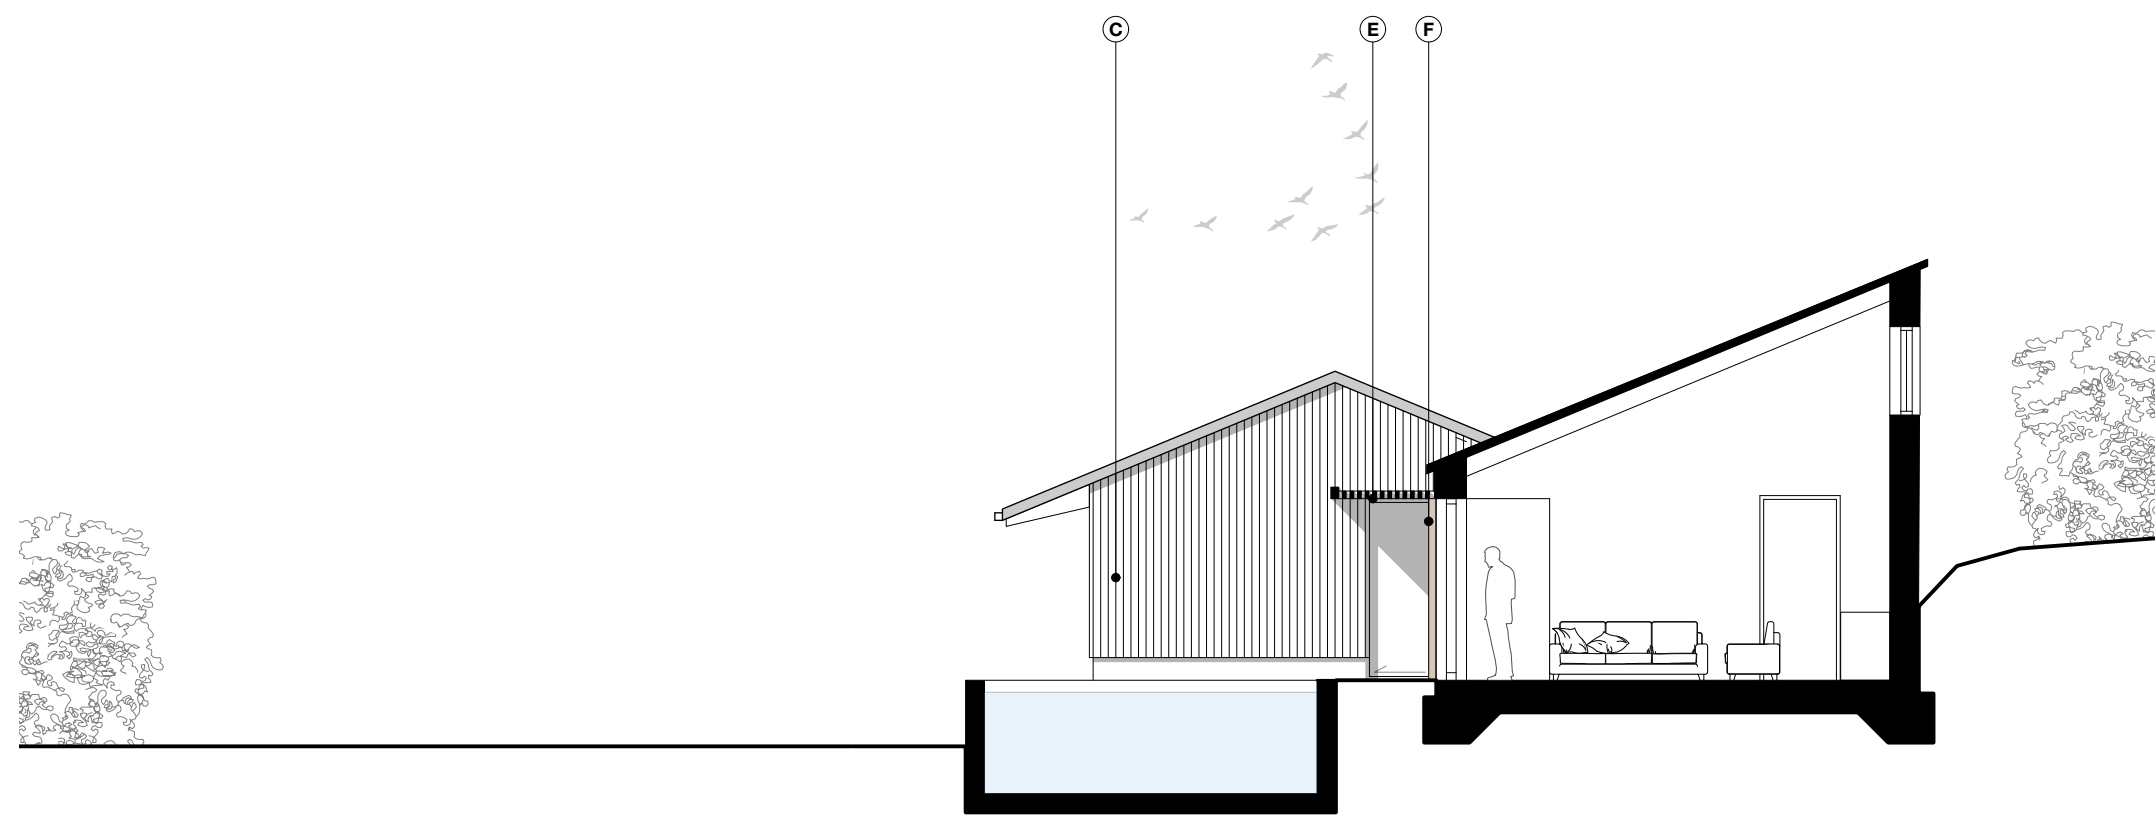


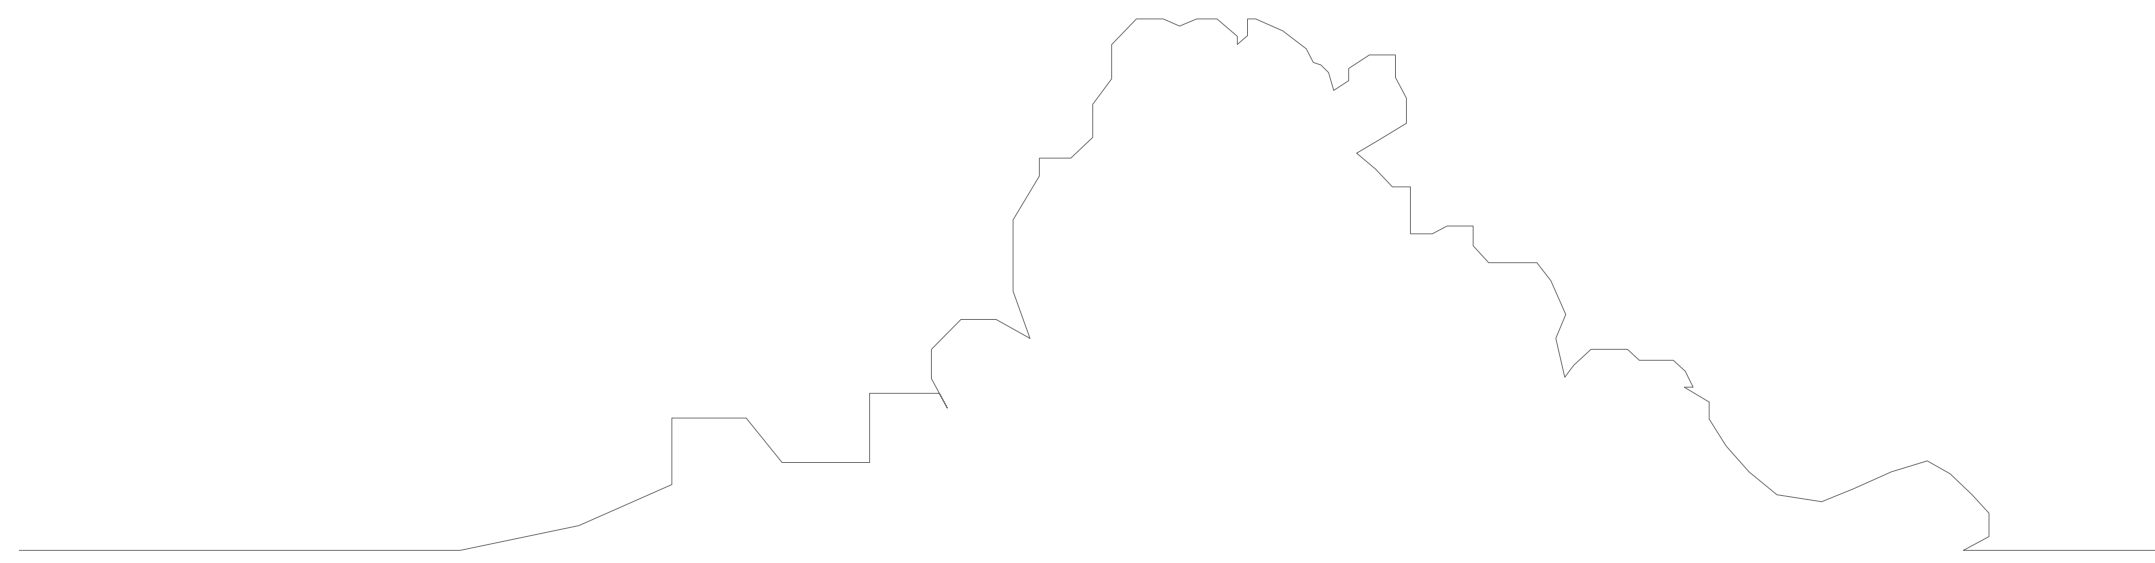

SHORT SECTION LOOKING WEST
SCALE 1:100 @ A1

CHIMNEY
+36.545M



RIDGE
+34.685M

RIDGE
+34.385M

GROUND LEVEL
+30.300M

GROUND LEVEL
+29.700M

GROUND LEVEL
+28.600M

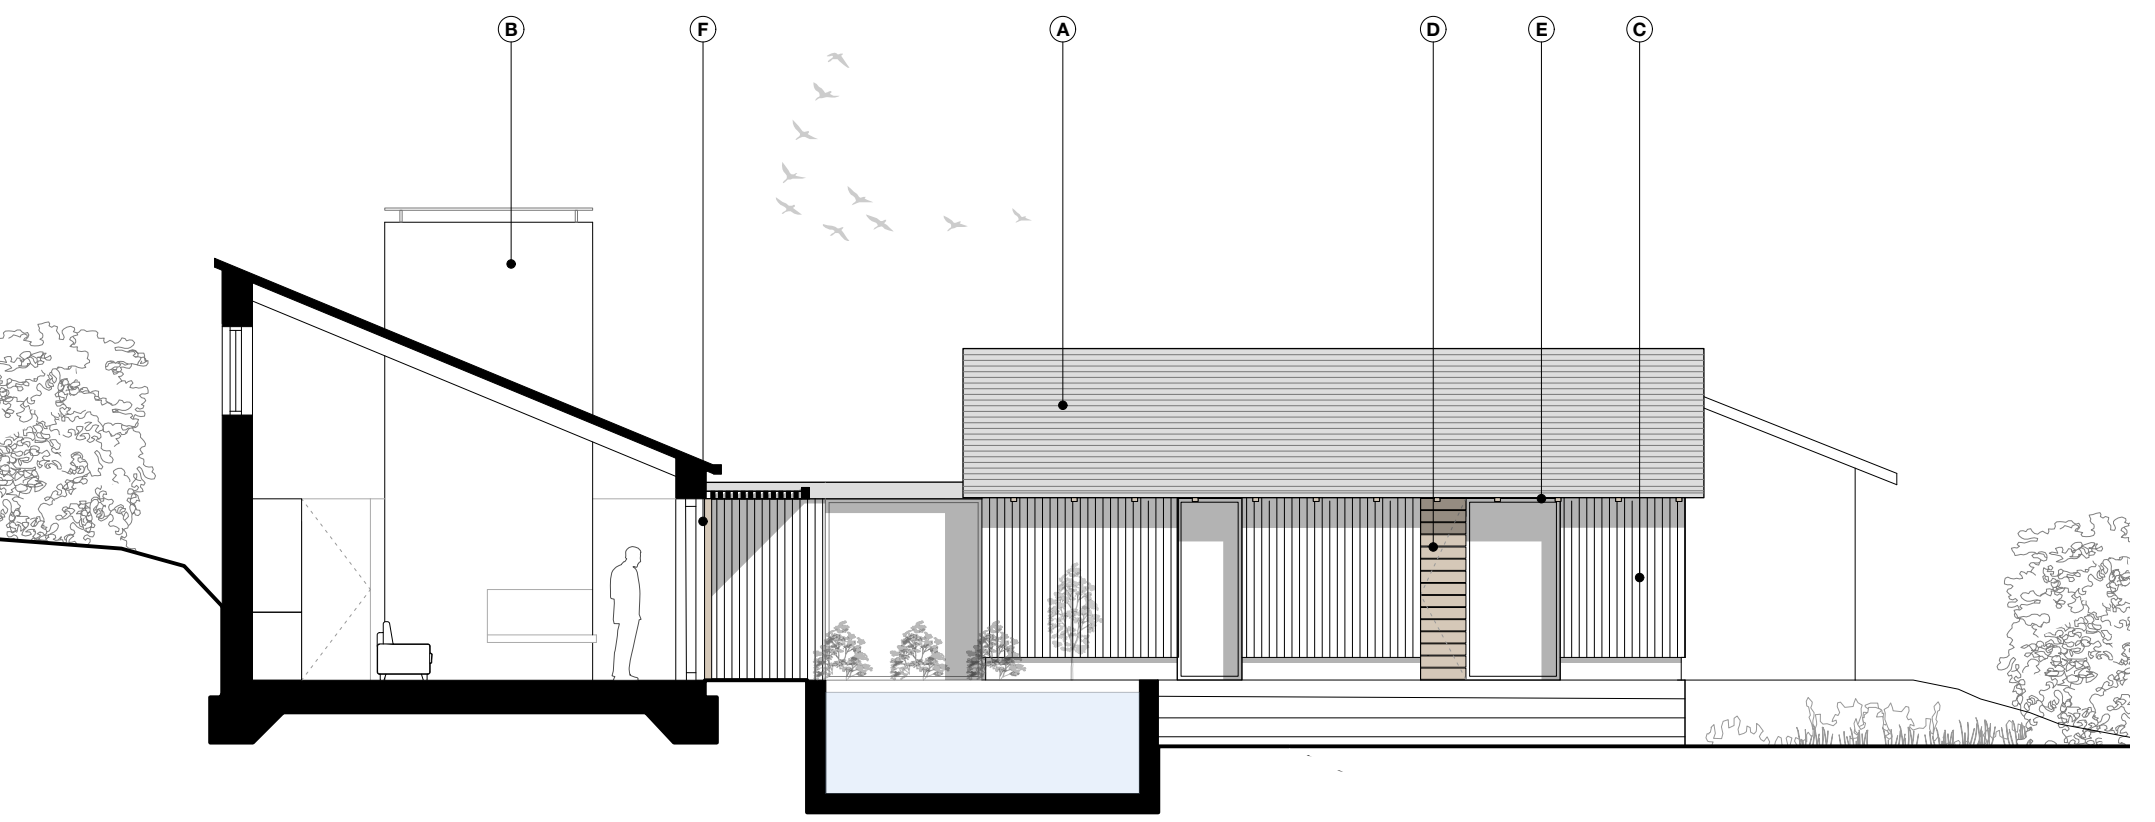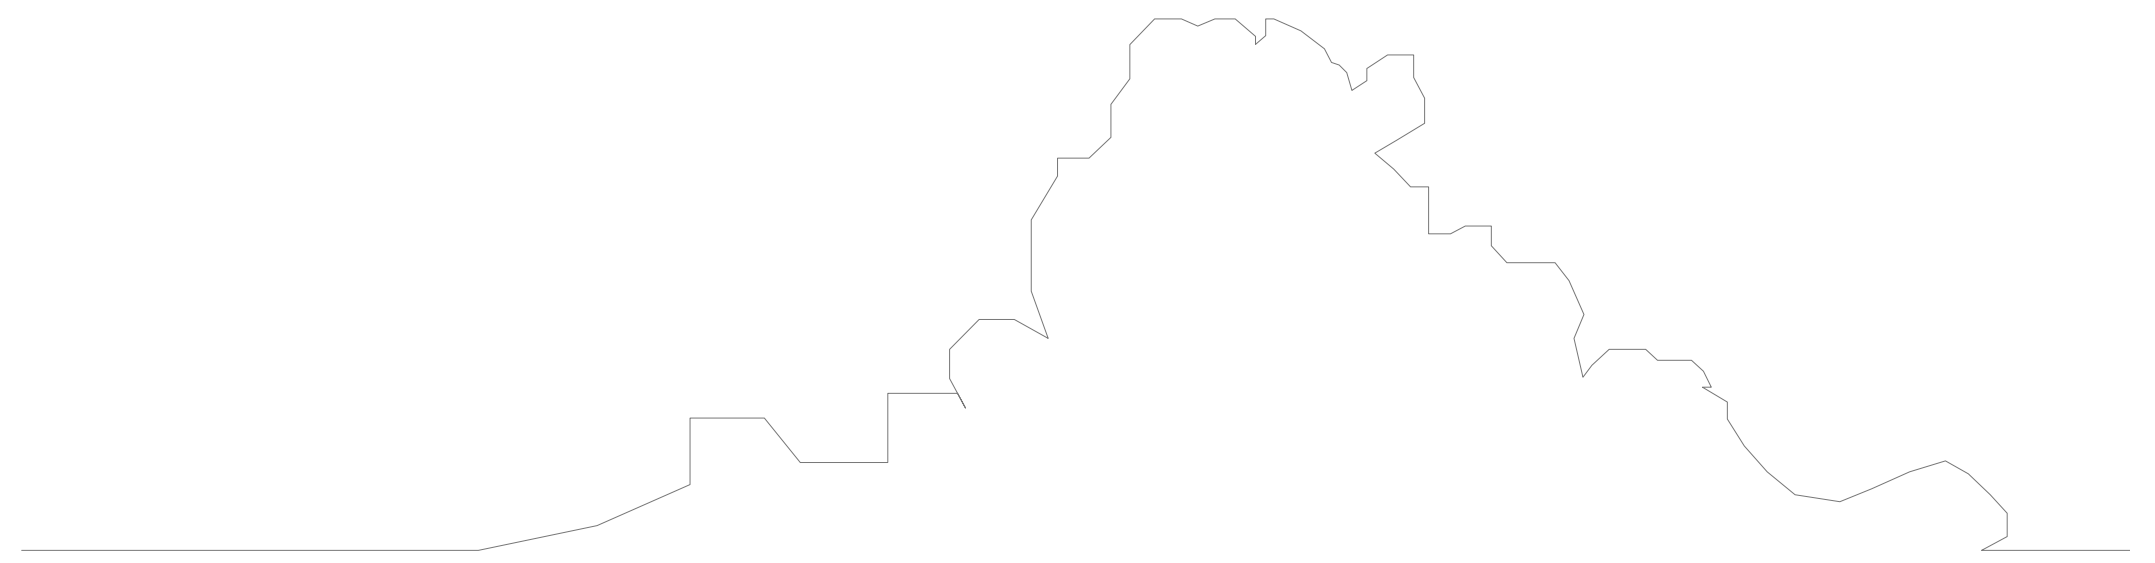

SHORT SECTION LOOKING EAST
SCALE 1:100 @ A1

CHIMNEY
+36.545M


RIDGE
+34.685M

RIDGE
+34.385M

GROUND LEVEL
+30.300M

GROUND LEVEL
+29.700M

GROUND LEVEL
+28.600M

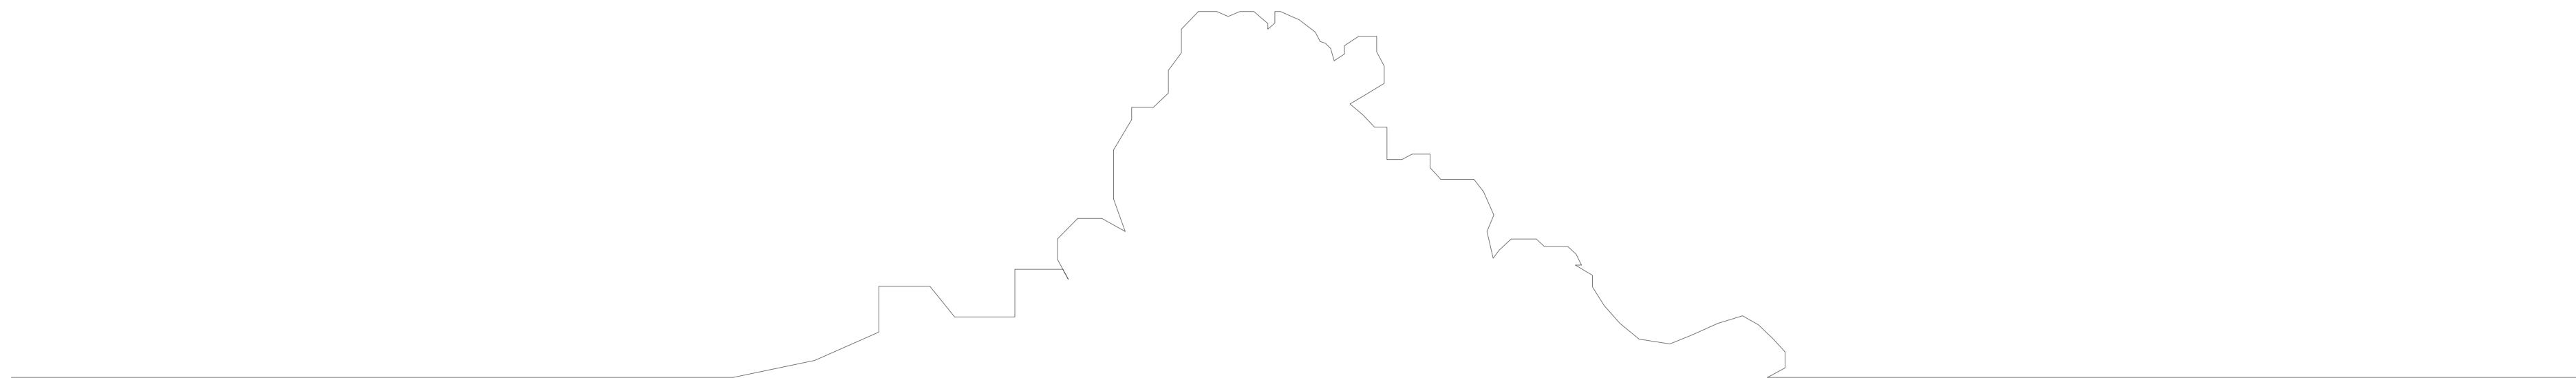

LONG SECTION LOOKING NORTH
SCALE 1:100 @ A1

CHIMNEY
+36.545M


RIDGE
+34.685M

RIDGE
+34.385M

GROUND LEVEL
+30.300M

GROUND LEVEL
+29.700M

GROUND LEVEL
+28.600M

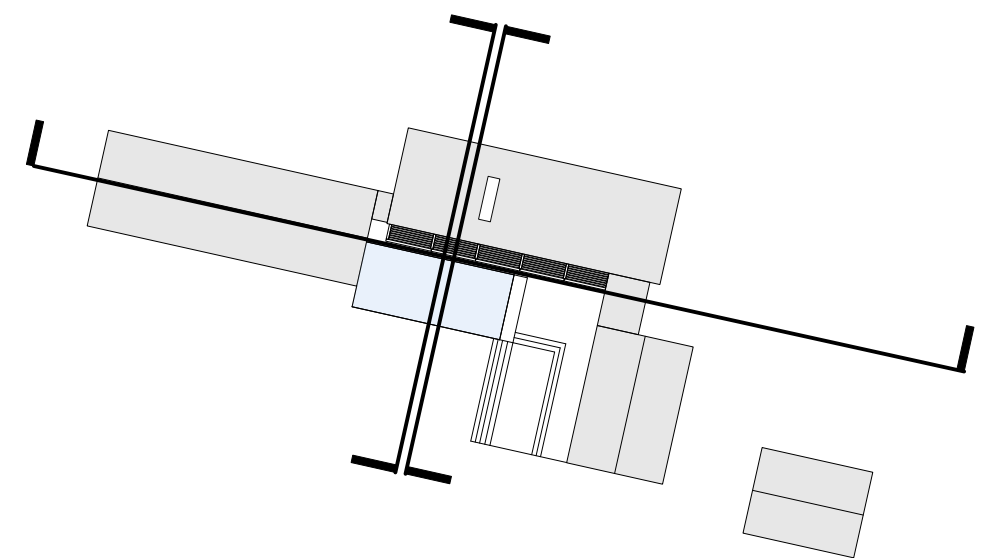

KEY:

- | | | | |
|---|-----------------------|---|---------------------------------|
| A | GREY SLATE ROOF | D | TIMBER VENTILATION PANNELS |
| B | CONCRETE | E | DARK GREY PPC ALUMINIUM WINDOWS |
| C | BLACK TIMBER CLADDING | F | TIMBER FINIS |

LEVELS ARE GIVEN IN METRES ABOVE ORDNANCE SURVEY DATUM

STATUS: FOR PLANNING
SCALE: 1:100 @ A1

DATE: OCTOBER 2022

DRAWING NO: 2205_301
TITLE: PROPOSED SECTIONS

PROJECT: YOUNGMAN HOUSE, KEW LANE, BURSELDON