




VIEW FROM THE LAWN LOOKING EAST

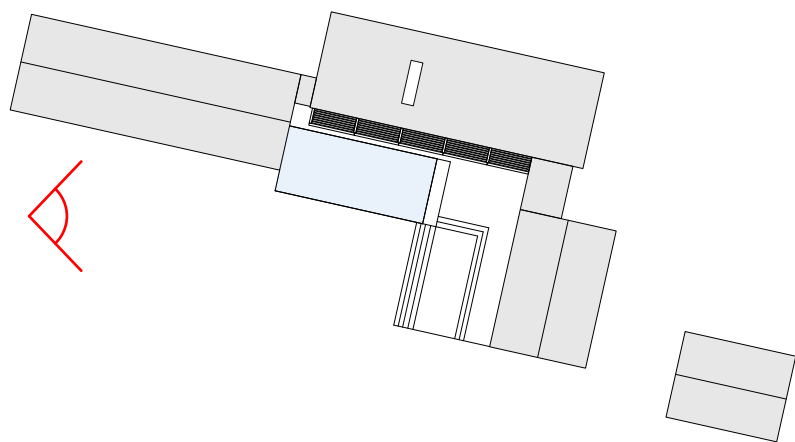

LEVELS ARE GIVEN IN METRES ABOVE ORDNANCE SURVEY DATUM

STATUS: FOR PLANNING	DRAWING NO: 2205_413
SCALE: NTS	TITLE: VISUALS - VIEW 3
DATE: OCTOBER 2022	PROJECT: YOUNGMAN HOUSE, KEW LANE, BURSELDON