



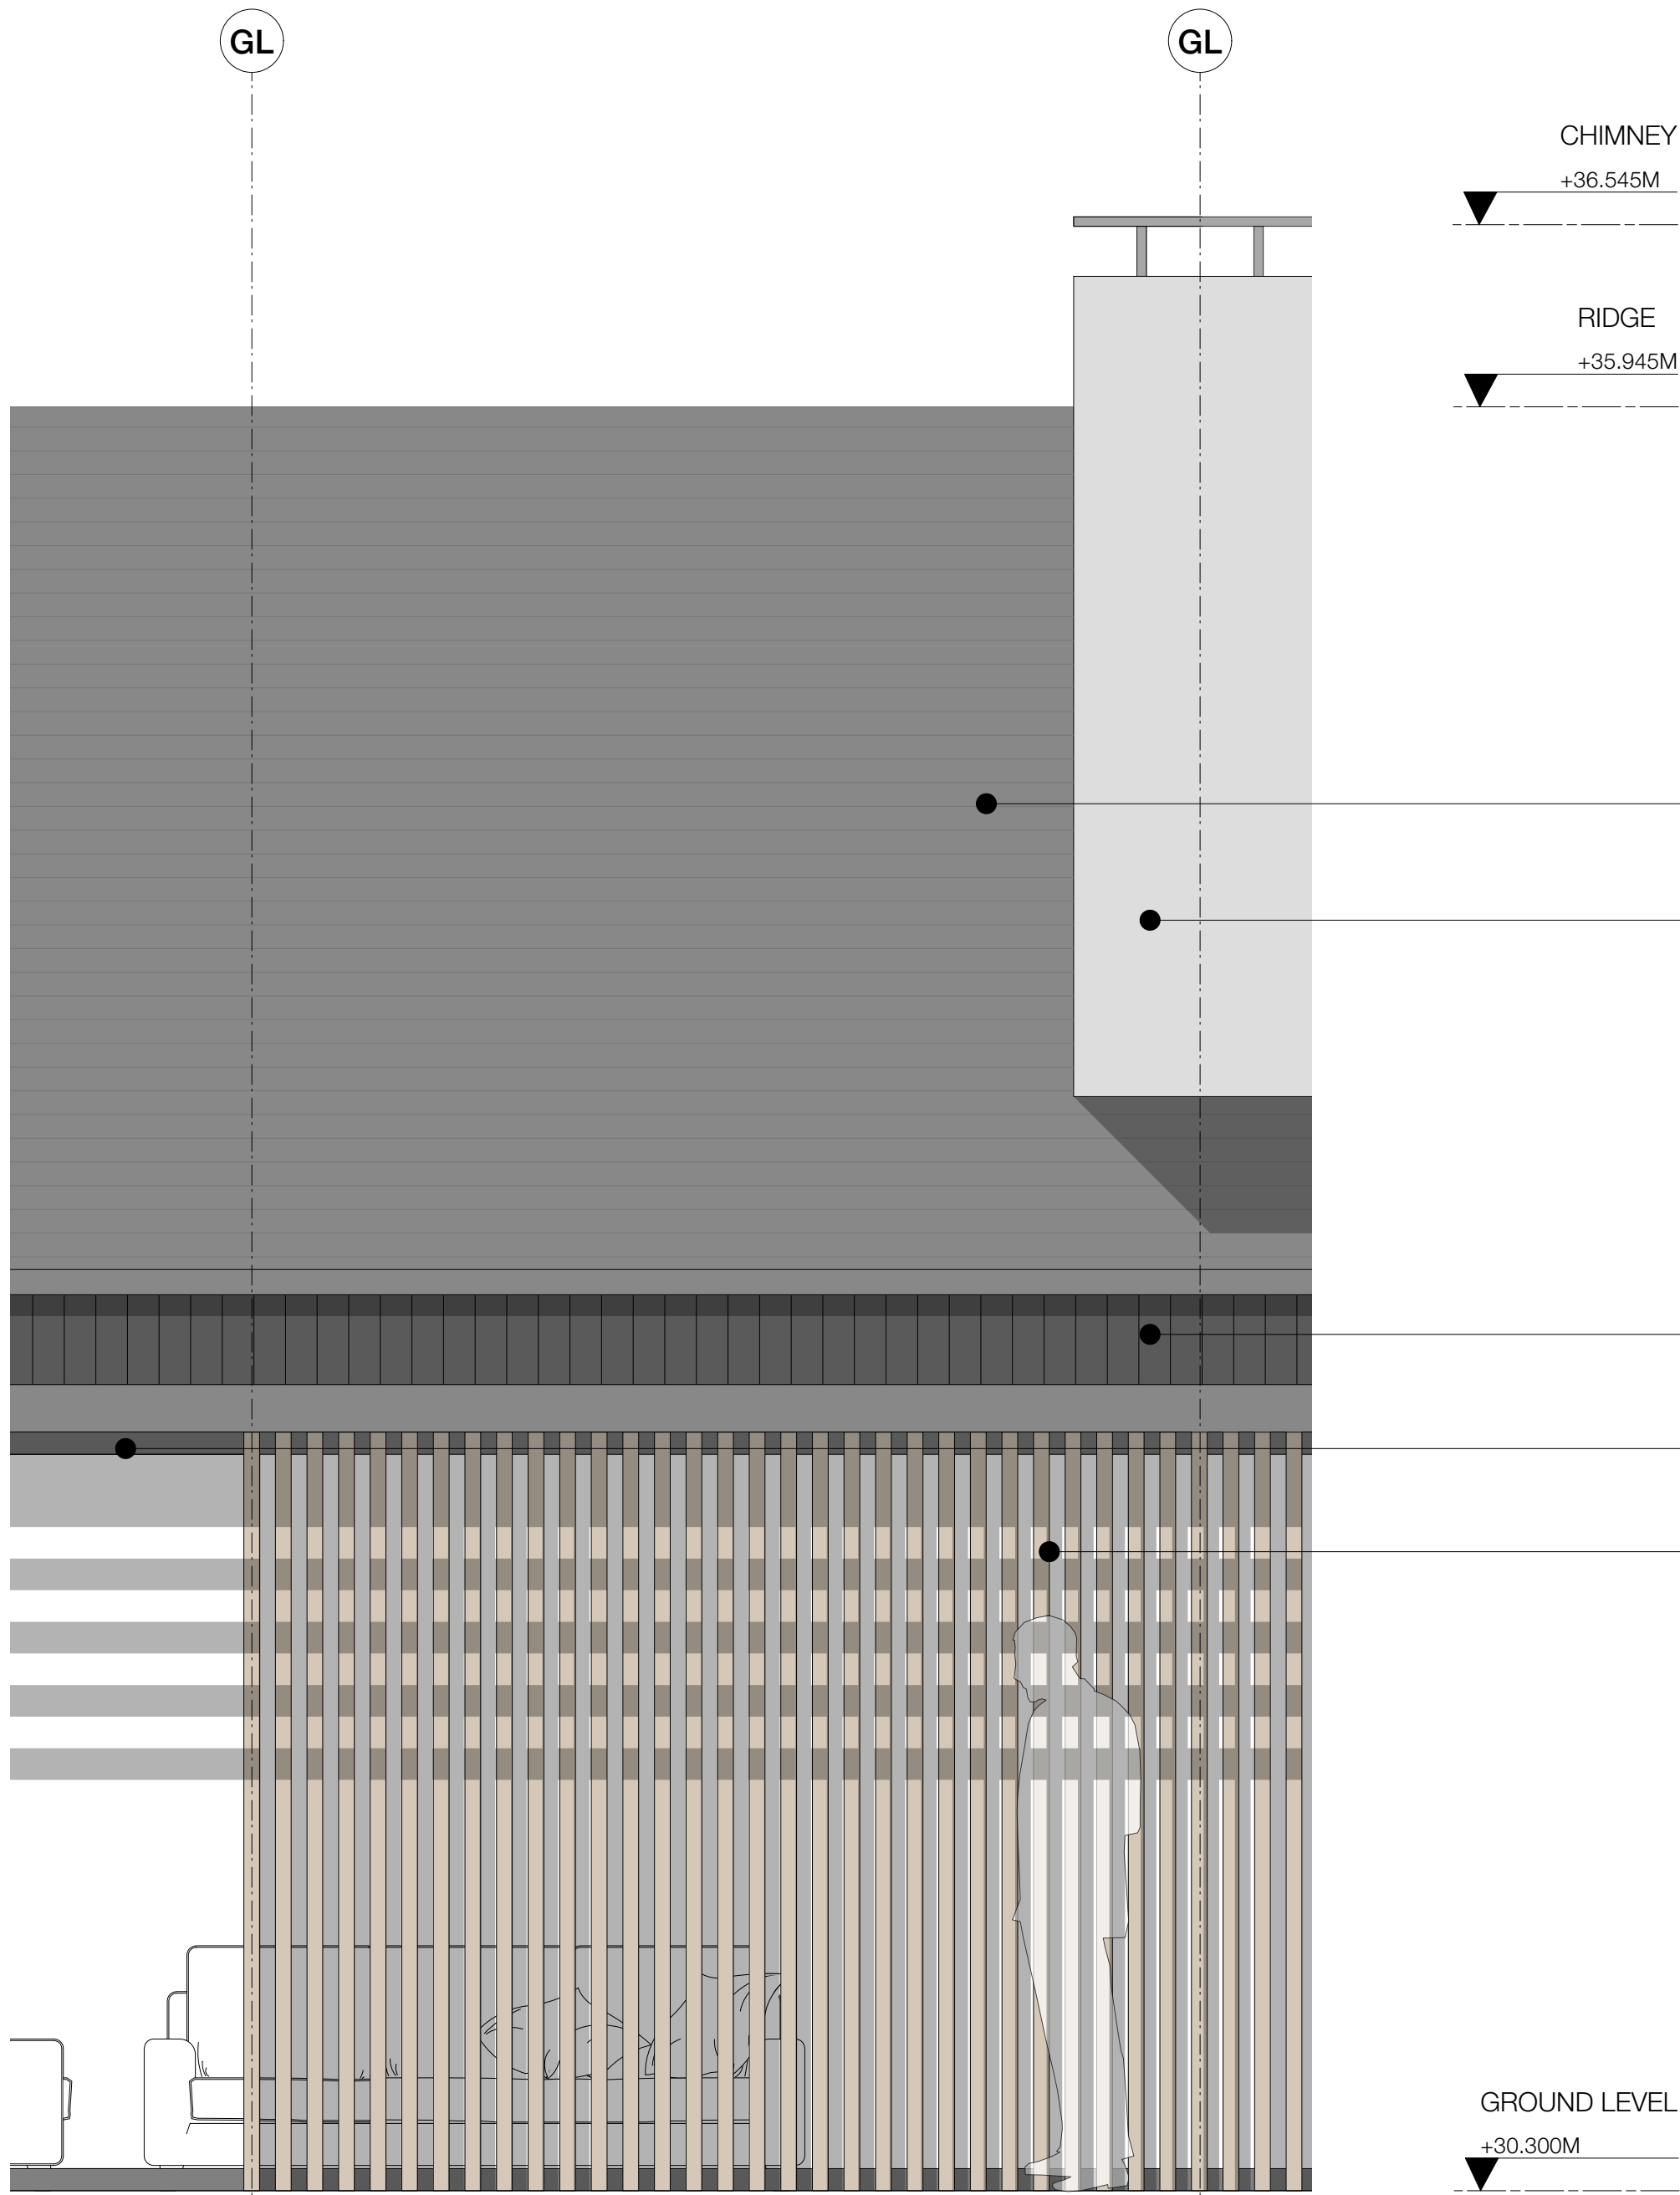

BAY ELEVATION  
SCALE 1:20 @ A1

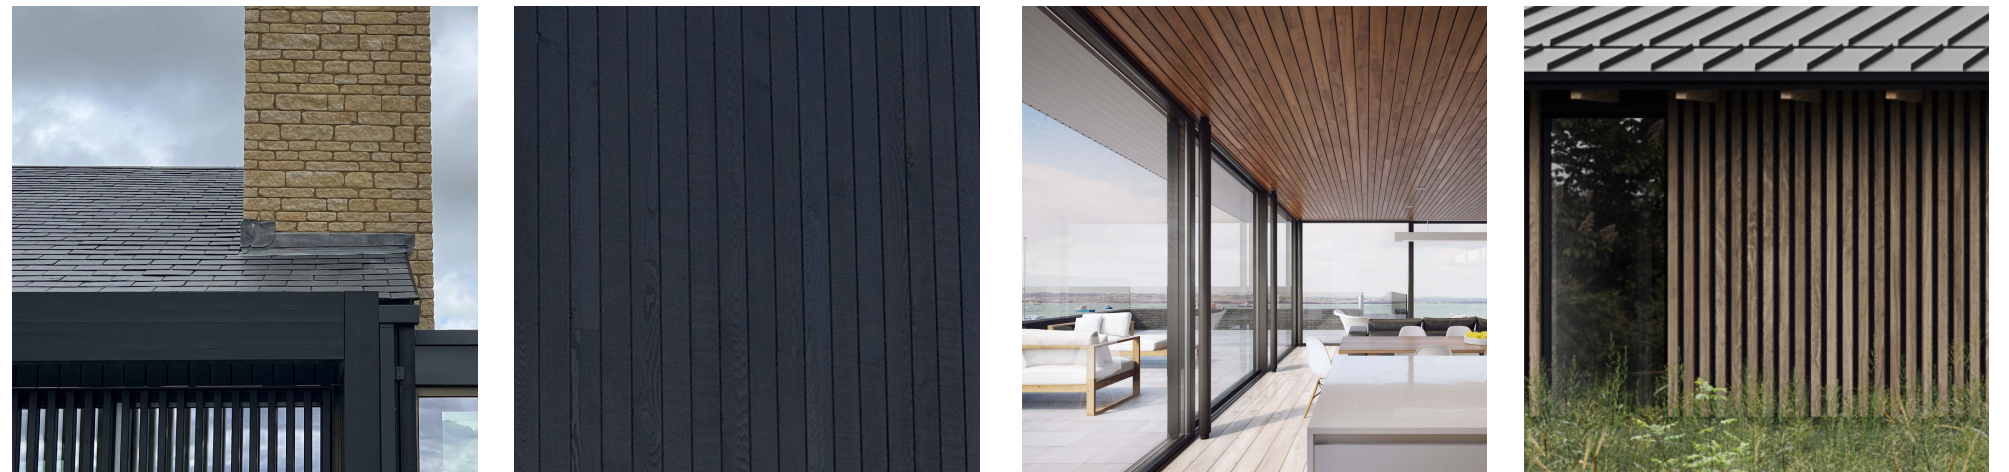


GREY SLATE ROOF

BLACK TIMBER CLADDING

DARK GREY PPC ALUMINIUM WINDOW

TIMBER FINIS

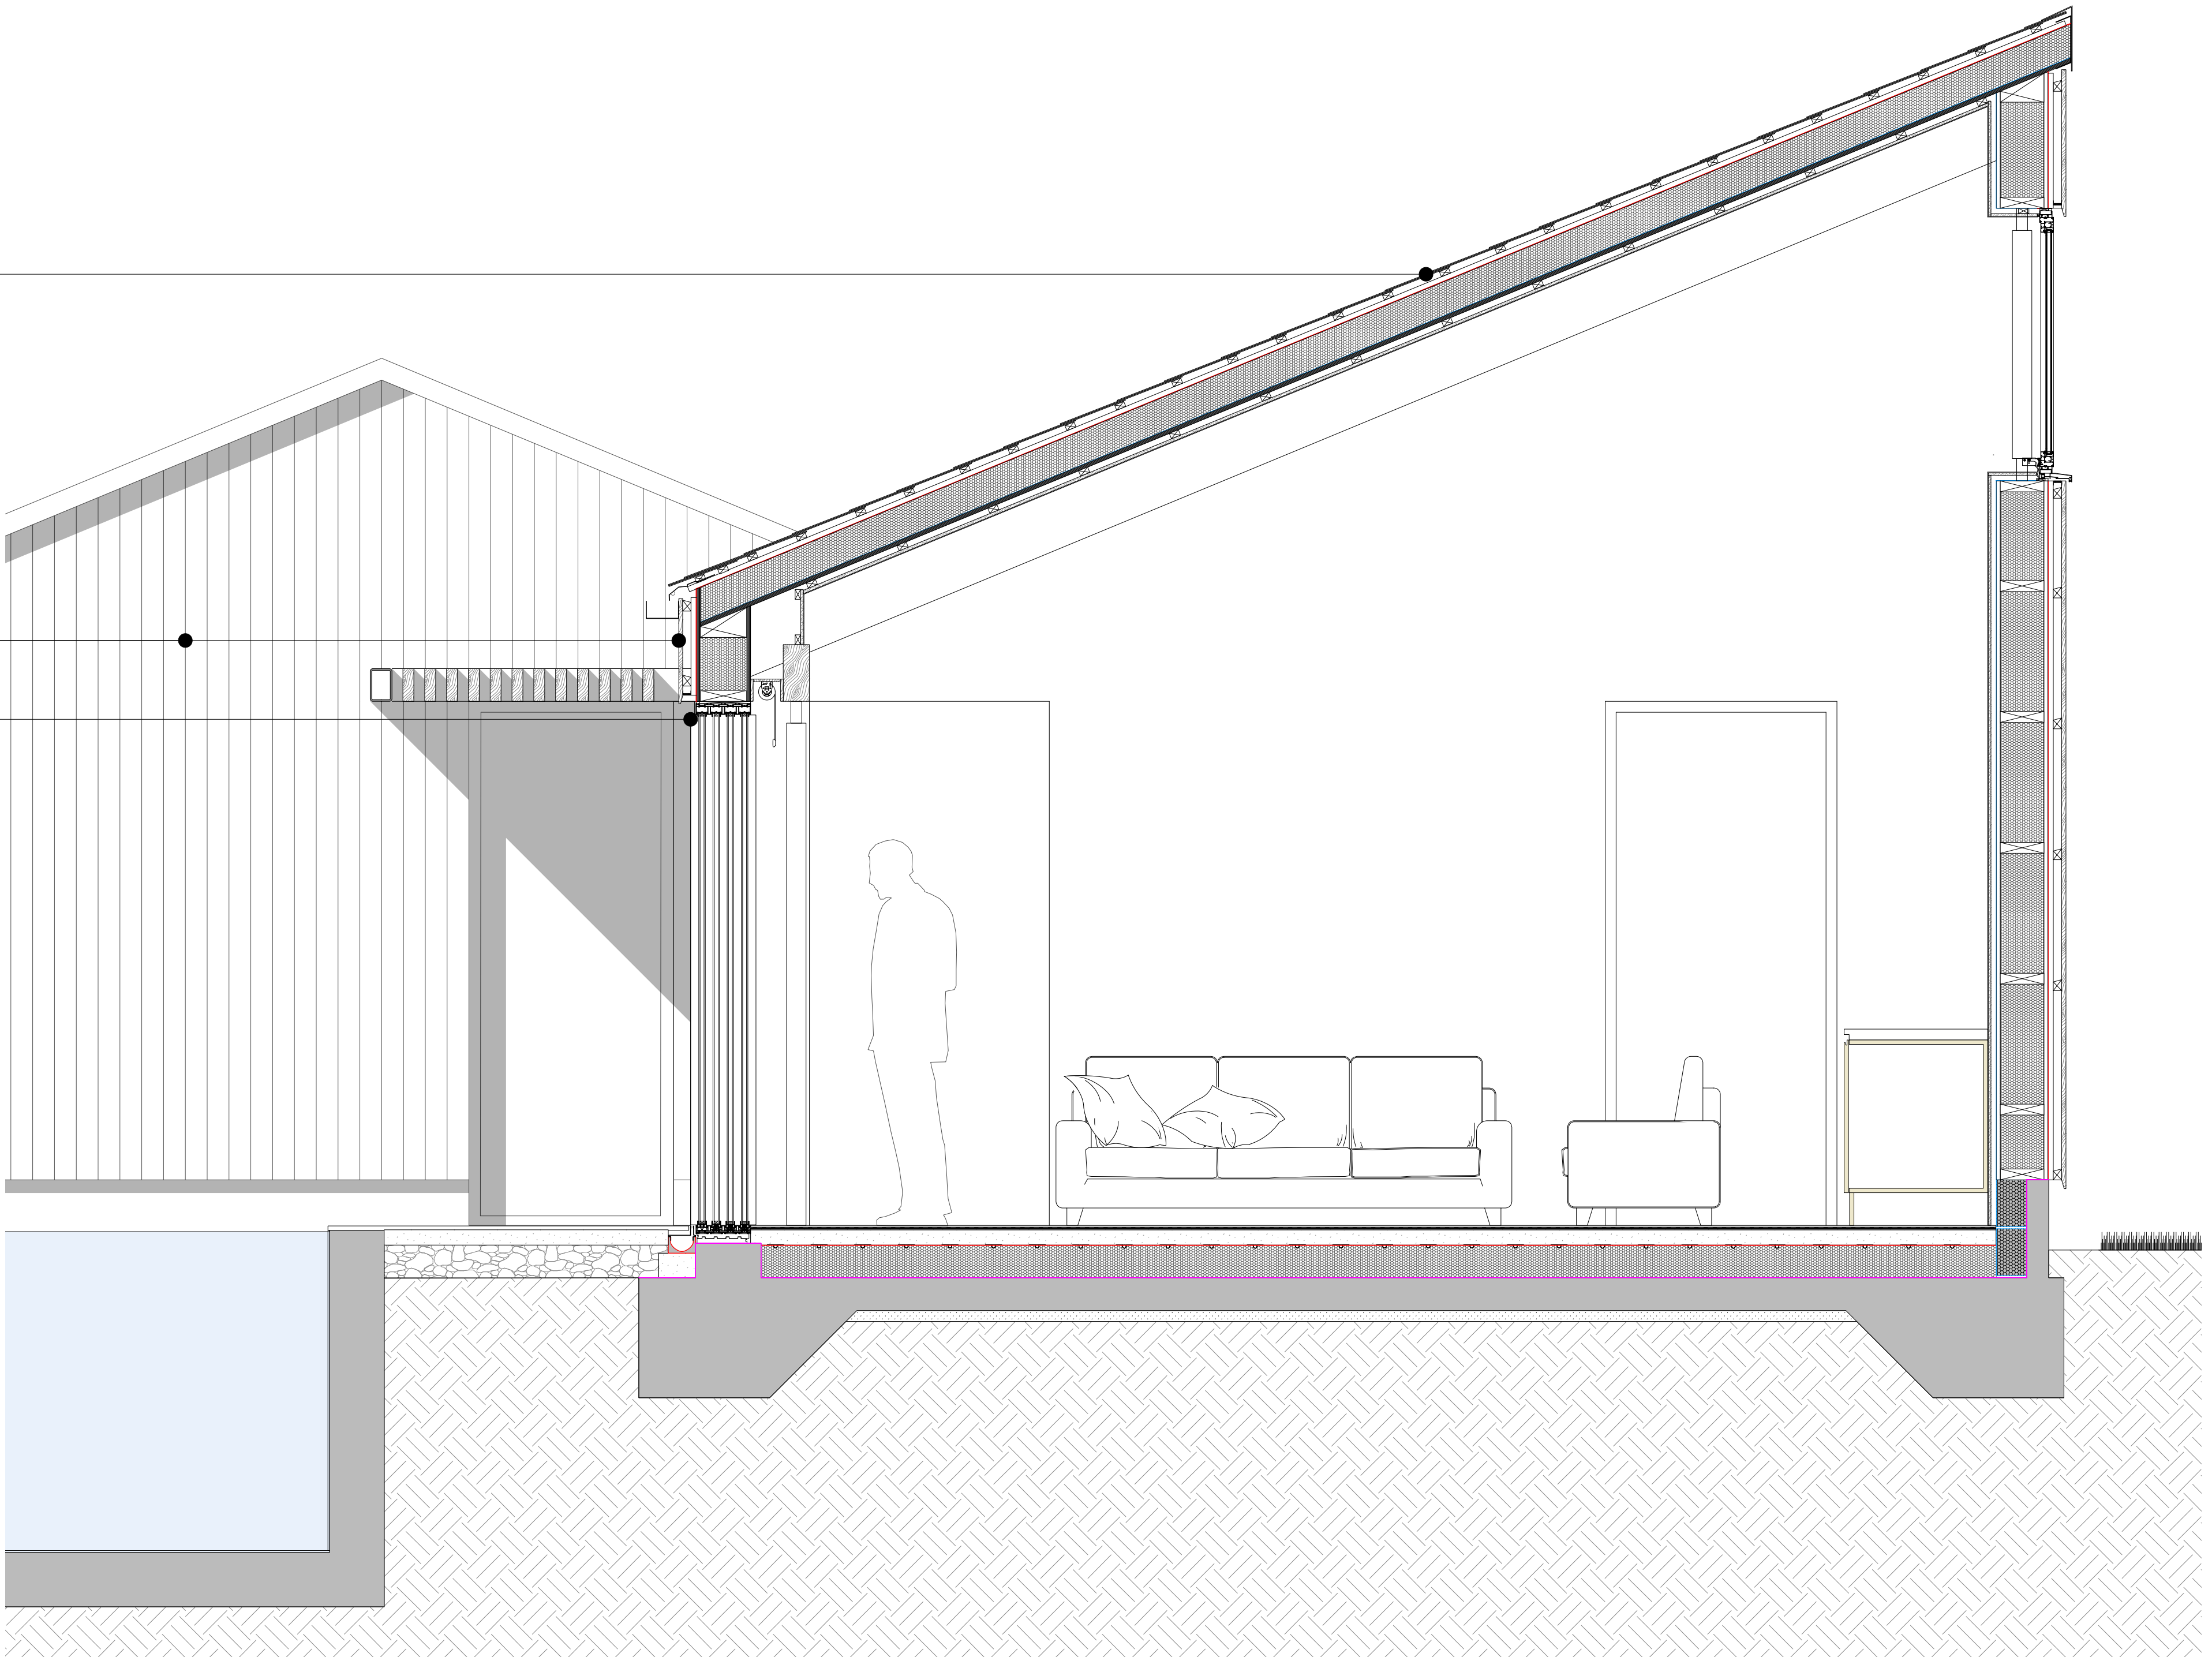

BAY SECTION  
SCALE 1:20 @ A1

| KEY |                       |   |                                 |
|-----|-----------------------|---|---------------------------------|
| A   | GREY SLATE ROOF       | D | TIMBER VENTILATION PANNELS      |
| B   | CONCRETE              | E | DARK GREY PPC ALUMINIUM WINDOWS |
| C   | BLACK TIMBER CLADDING | F | TIMBER FINIS                    |

LEVELS ARE GIVEN IN METRES ABOVE ORDNANCE SURVEY DATUM

STATUS: FOR PLANNING  
SCALE: 1:20 @A1  
DATE: OCTOBER 2022

DRAWING NO: 2205\_410  
TITLE: BAY ELEVATION AND SECTION  
PROJECT: YOUNGMAN HOUSE, KEW LANE, BURSELTON