




VIEW FROM THE TERRACE LOOKING NORTH WEST

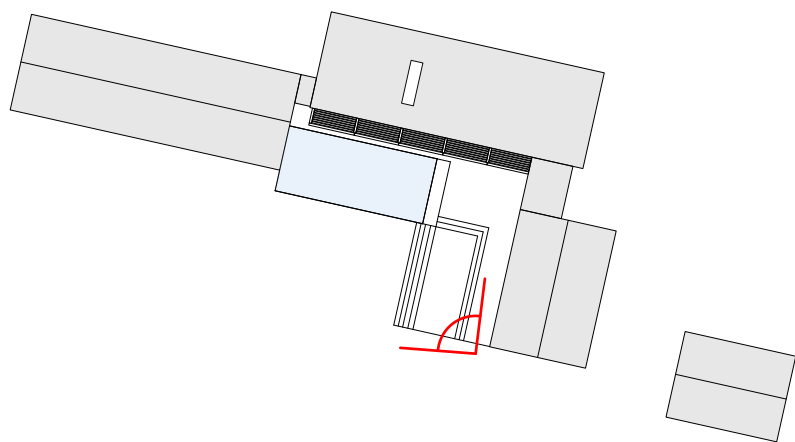

LEVELS ARE GIVEN IN METRES ABOVE ORDNANCE SURVEY DATUM

STATUS: FOR PLANNING	DRAWING NO: 2205_414
SCALE: NTS	TITLE: VISUALS - VIEW 4
DATE: OCTOBER 2022	PROJECT: YOUNGMAN HOUSE, KEW LANE, BURSELDON