
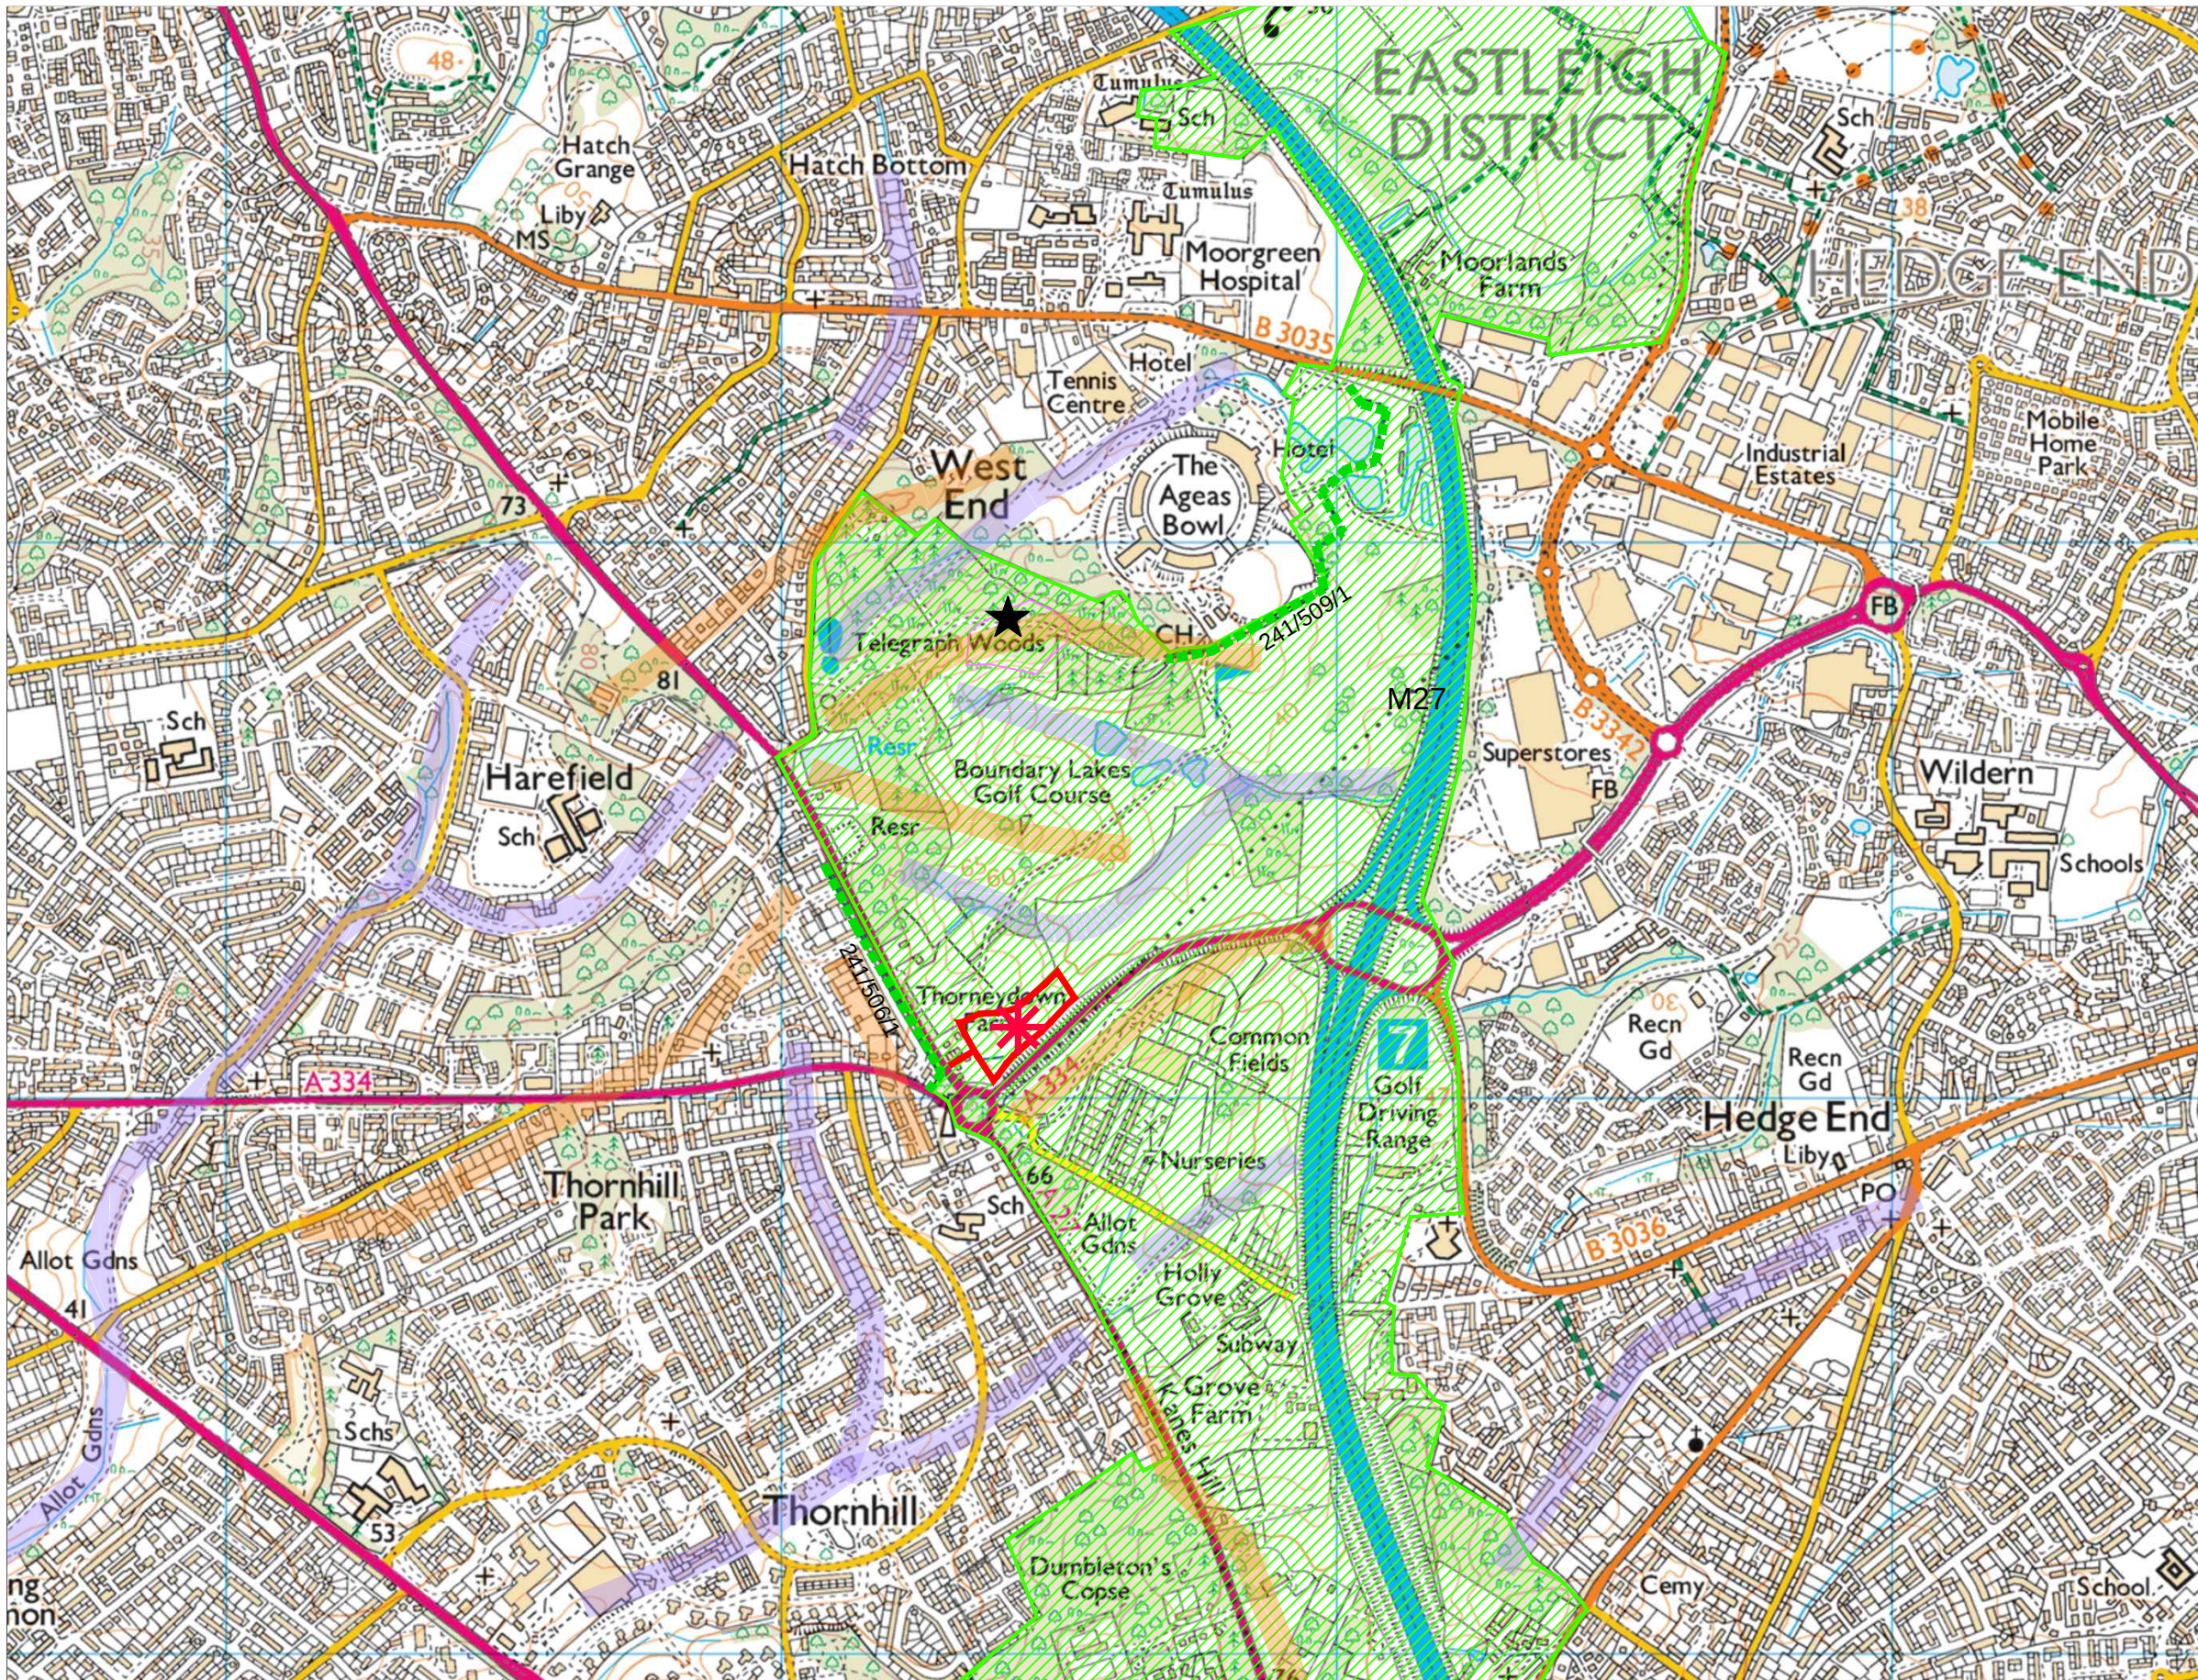


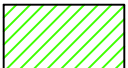

KEY

-  Application Site boundary
-  5m contours
-  Ridgelines
-  Valleys
-  Settlement Gap *1
-  Scheduled Ancient Monument *2
-  Public footpaths *3

Source:

- *1 Eastleigh Borough Local Plan (2016-2036)
- *2 <https://magic.defra.gov.uk/>
- *3 Hampshire County Council Rights of Way

project
THORNEYDOWN FARM
 title
FIGURE 1
SITE CONTEXT PLAN

date	scale	drawn by
22.04.22	1:12,500 @ A3	PJS
project no.	drawing no.	revision
63	01	-

decimus designs 

landscape architecture
 07930 844660
decimusdesigns@btinternet.com