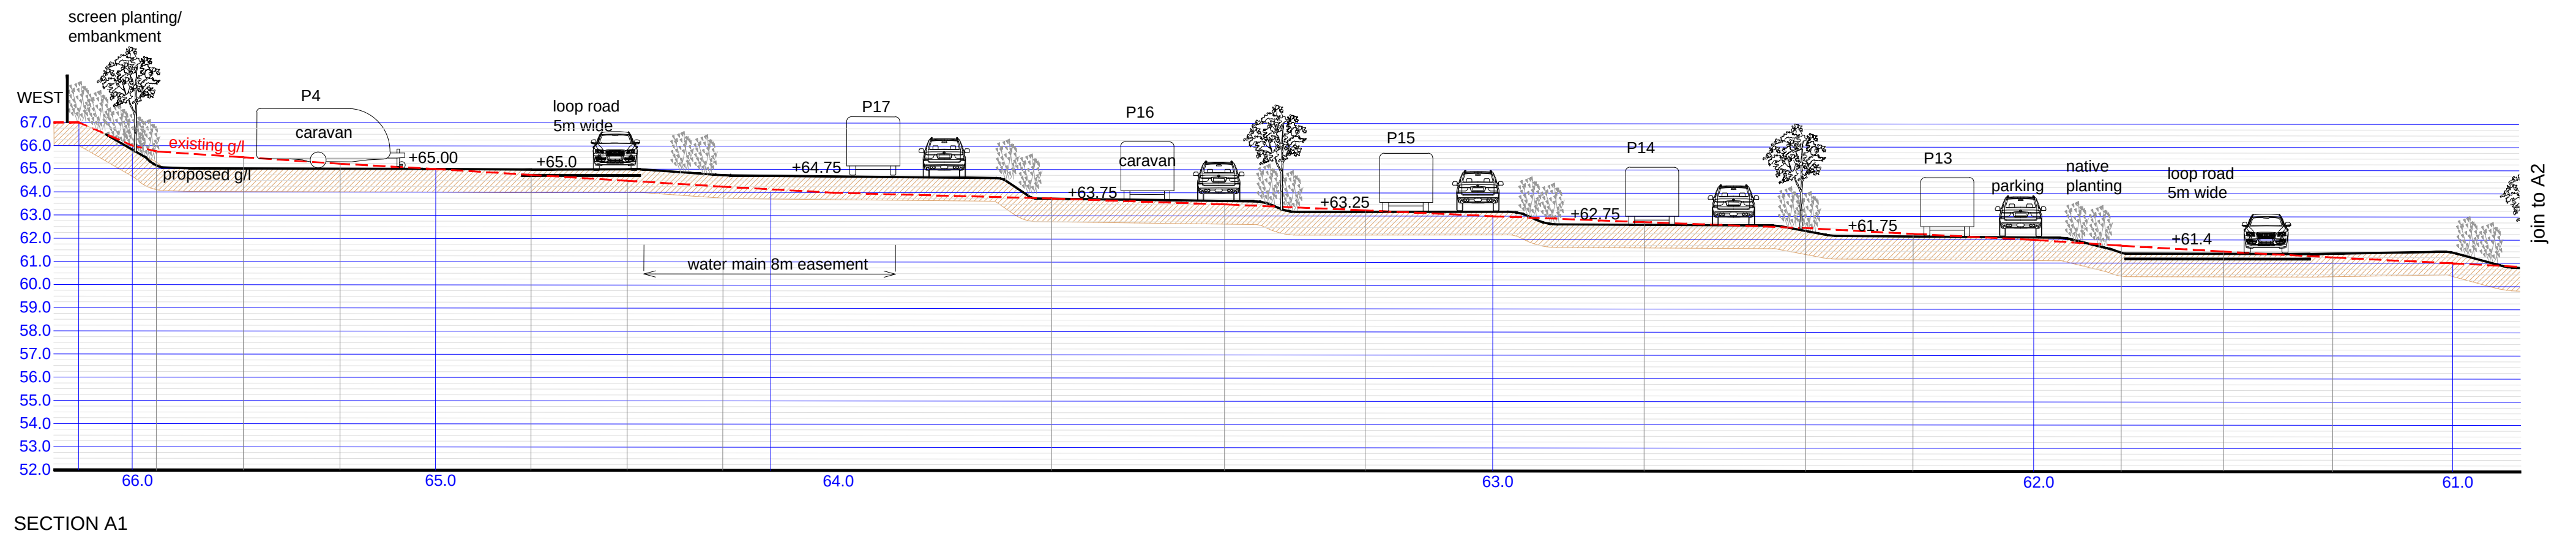


NOTE

1. This drawing is intended for Planning purposes only. Levels shown on drawing are indicative only. All construction details for earthworks and levels to be designed by consultant engineer.
2. Refer to dwg. no. 63-06 Illustrative Masterplan for location of Sections.

rev. date by description

drawing status

FOR PLANNING

project

THORNEYDOWN FARM

title

**ILLUSTRATIVE SECTIONS
TOURING CARAVANS**

date

03.10.22

project no.

63

scale

1:200 @ A2

drawing no.

07

drawn by

PJS

revision

-

decimus designs

landscape architecture - urban design
07930 844660
decimusdesigns@btinternet.com