


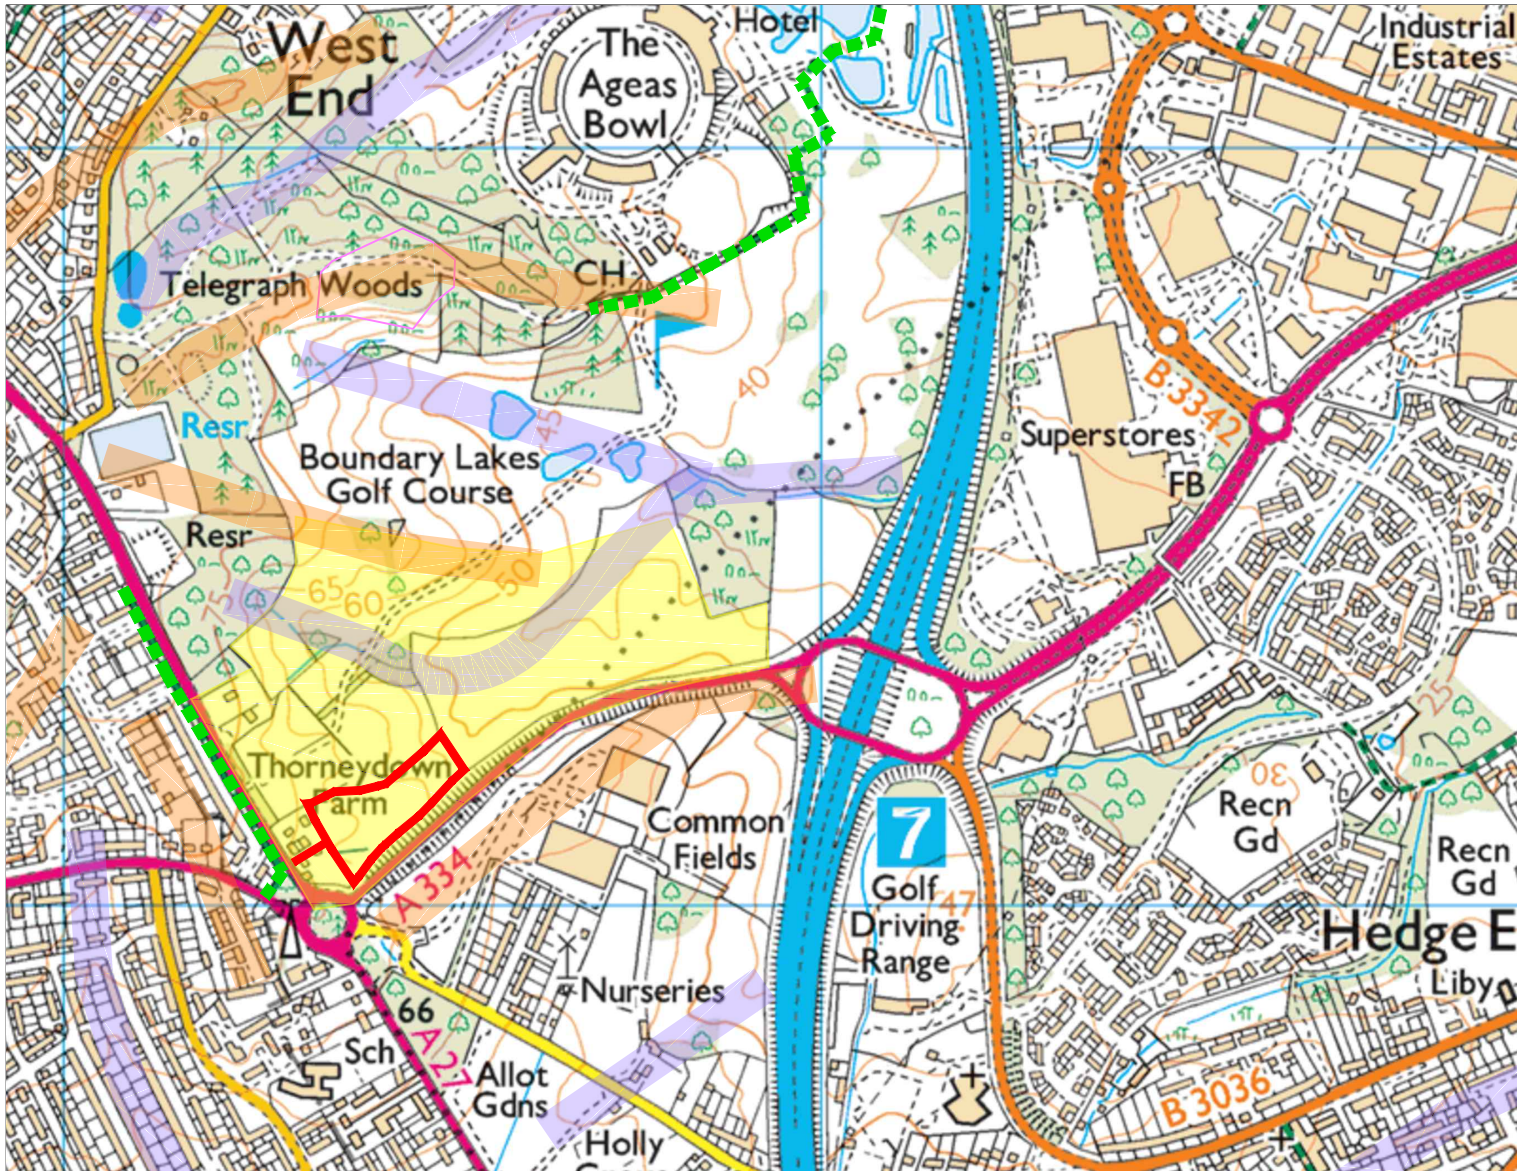

KEY

Application Site boundary

5m contours

Ridgelines

Valleys

Public footpath *1

Visual envelope
(area with potential views of Site)

Source:
*1 Hampshire County Council Rights of Way

project
THORNEYDOWN FARM
title
**FIGURE 3
VISUAL APPRAISAL PLAN**

date	scale	drawn by
22.04.21	1:10,000 @ A4	PJS
project no.	drawing no.	revision
63	03	-

decimus designs

landscape architecture
07930 844660
decimusdesigns@btinternet.com