


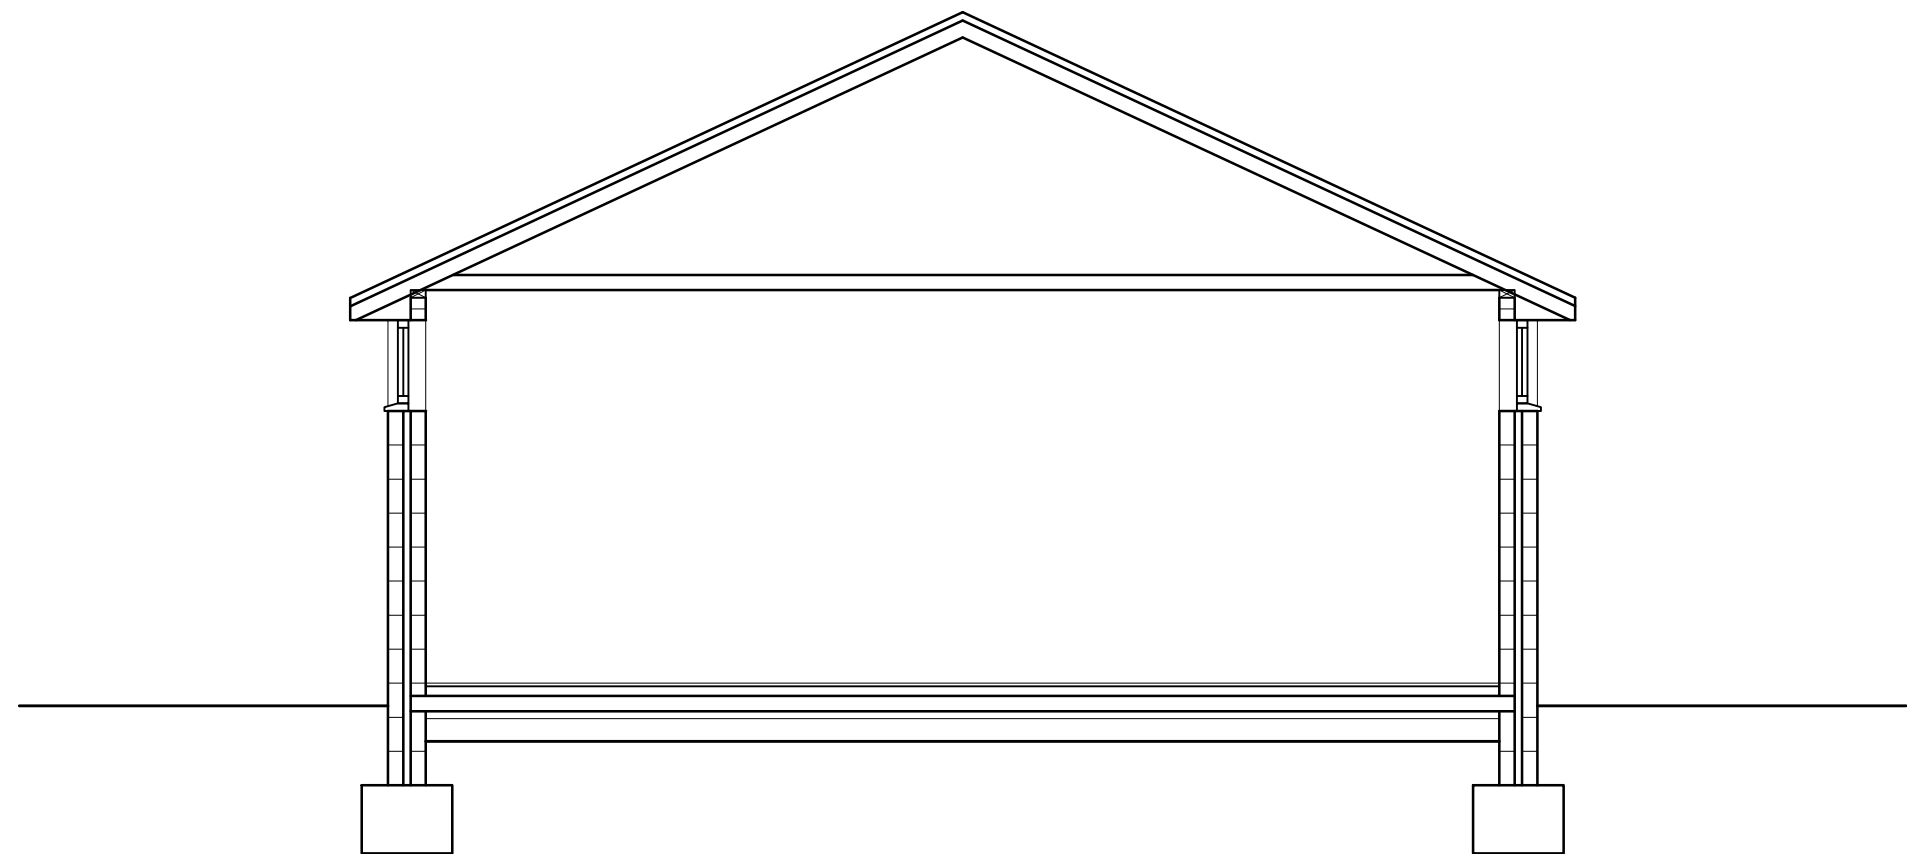

NOTES

- 1. The contents of this drawing are copyright of Watts Holt.
- 2. It may not be copied, reproduced or altered in anyway without the written authority.
- 3. Do not scale. Figured dimensions only to be used.
- 4. Check dimensions on site before work proceeds, report any discrepancies.
- 5. All works commenced prior to formal planning approval and/or building control approval is entirely at contractors/client's own risk
- 6. If in doubt please ask!

PRELIMINARY
WATTS || HOLT

THE YARD
LOCH ROAD, POOLE
DORSET, BH14 9EX

W: www.wattsholt.com
T: 01202 461586
E: hello@wattsholt.com

Scale 100mm @ A3

No.	Revision.	Date	By
-----	-----------	------	----

Project
Thorneydown Farm, Southampton

Client / Brand
Mr J Mobey

Drawing Title
Communal Facilities - Section

scale @ A3 1:50	checked .
date Jul '22	drawn JB

17115 87 P1

Mr J Mobey
Thorneydown Farm, Southampton