



Notes
Report any discrepancies to the author.
This drawing is copyrighted to Temple Ford Design LTD.

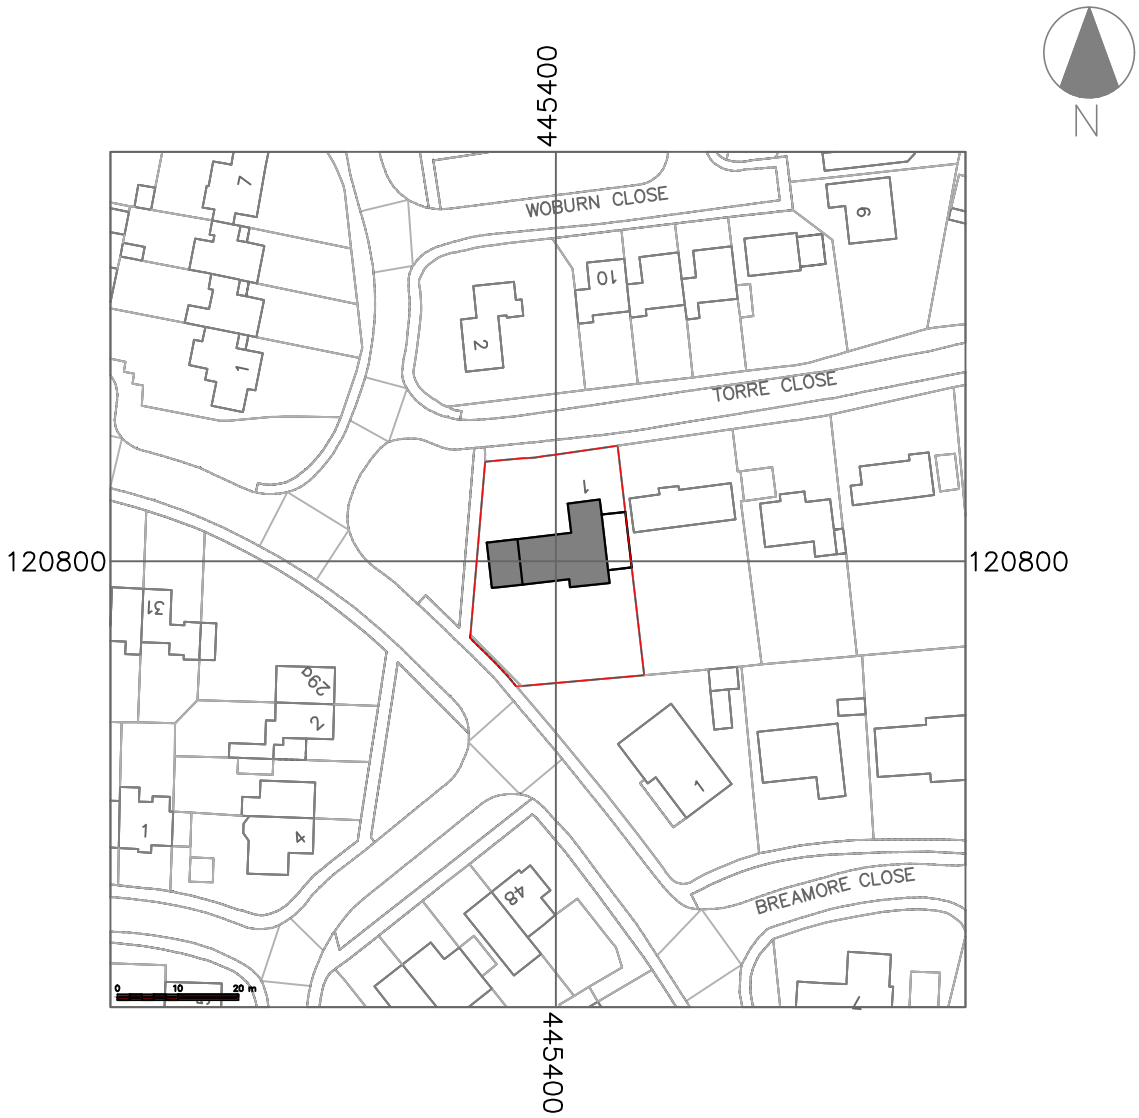


SITE LOCATION PLAN @ 1/1250

Streetwise licence No. 100047474

© Crown Copyright and database rights 2020 OS

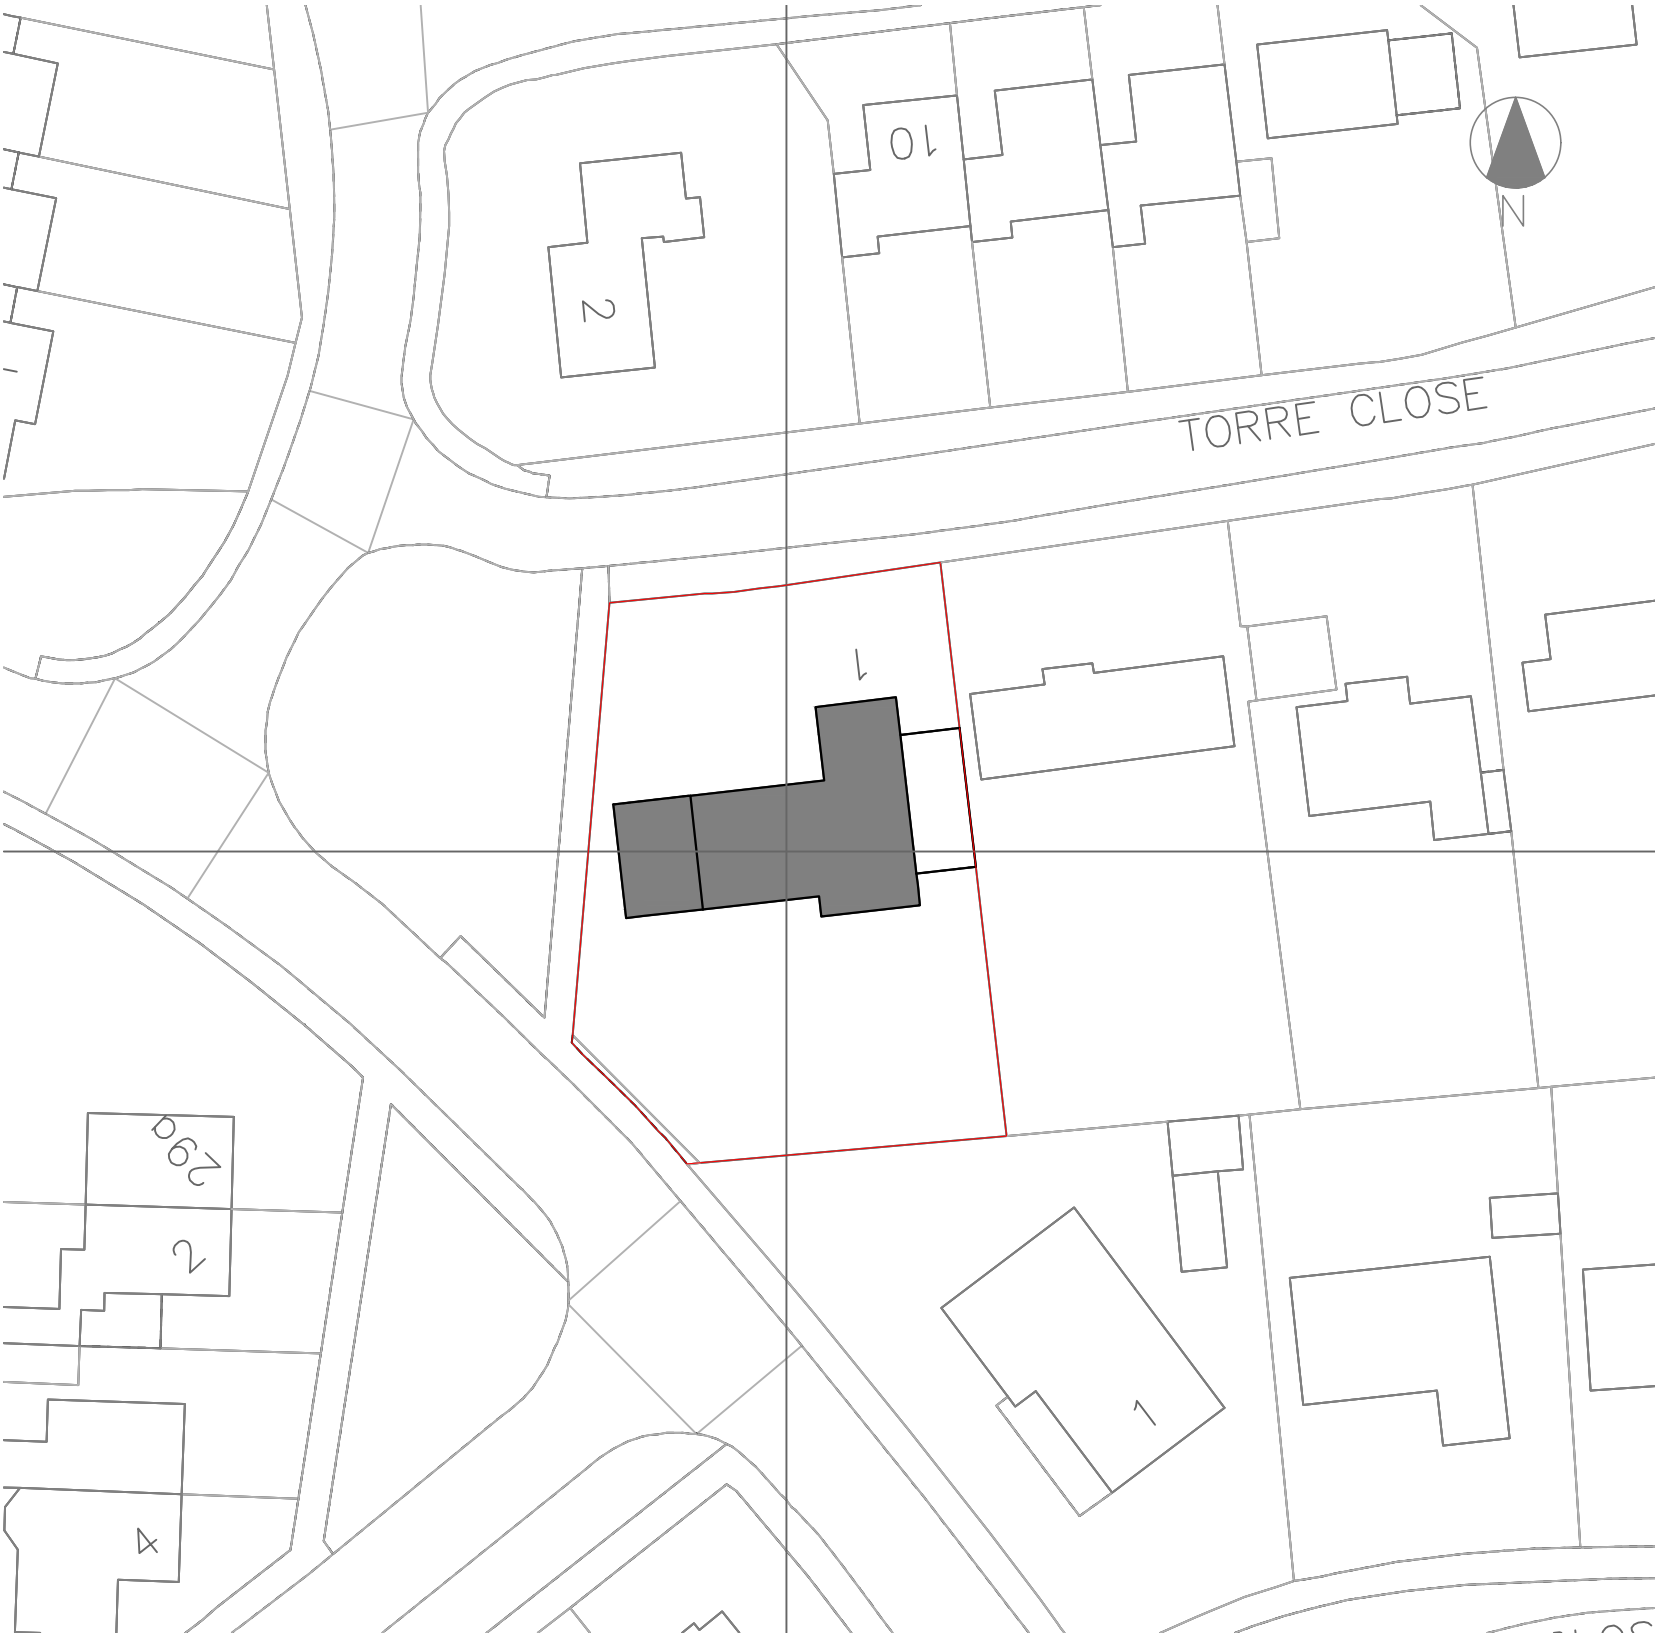

SITE BLOCK PLAN @ 1/500

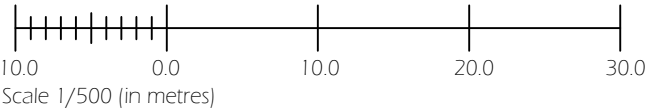

Revision Notes:		
Rev:	Date:	Description:
~	~	~

Date: October 2022		
Scale @ A3: 1/1250 & 1/500		
Drawing Status: Design	Drawn: JC	Checked: MP

Project: Conversion of Carport to 1 Torre Close, Eastleigh
Drawing Title: Existing Location & Block Plans

Client: Mr J Murray Mr and Mrs Legg-Bagg		
Project: 2116	Dwg No: 900	Rev: ~

Temple Ford Design Ltd
architects



T 023 8027 6393
E templeforddesign@gmail.com W templeforddesign.co.uk