


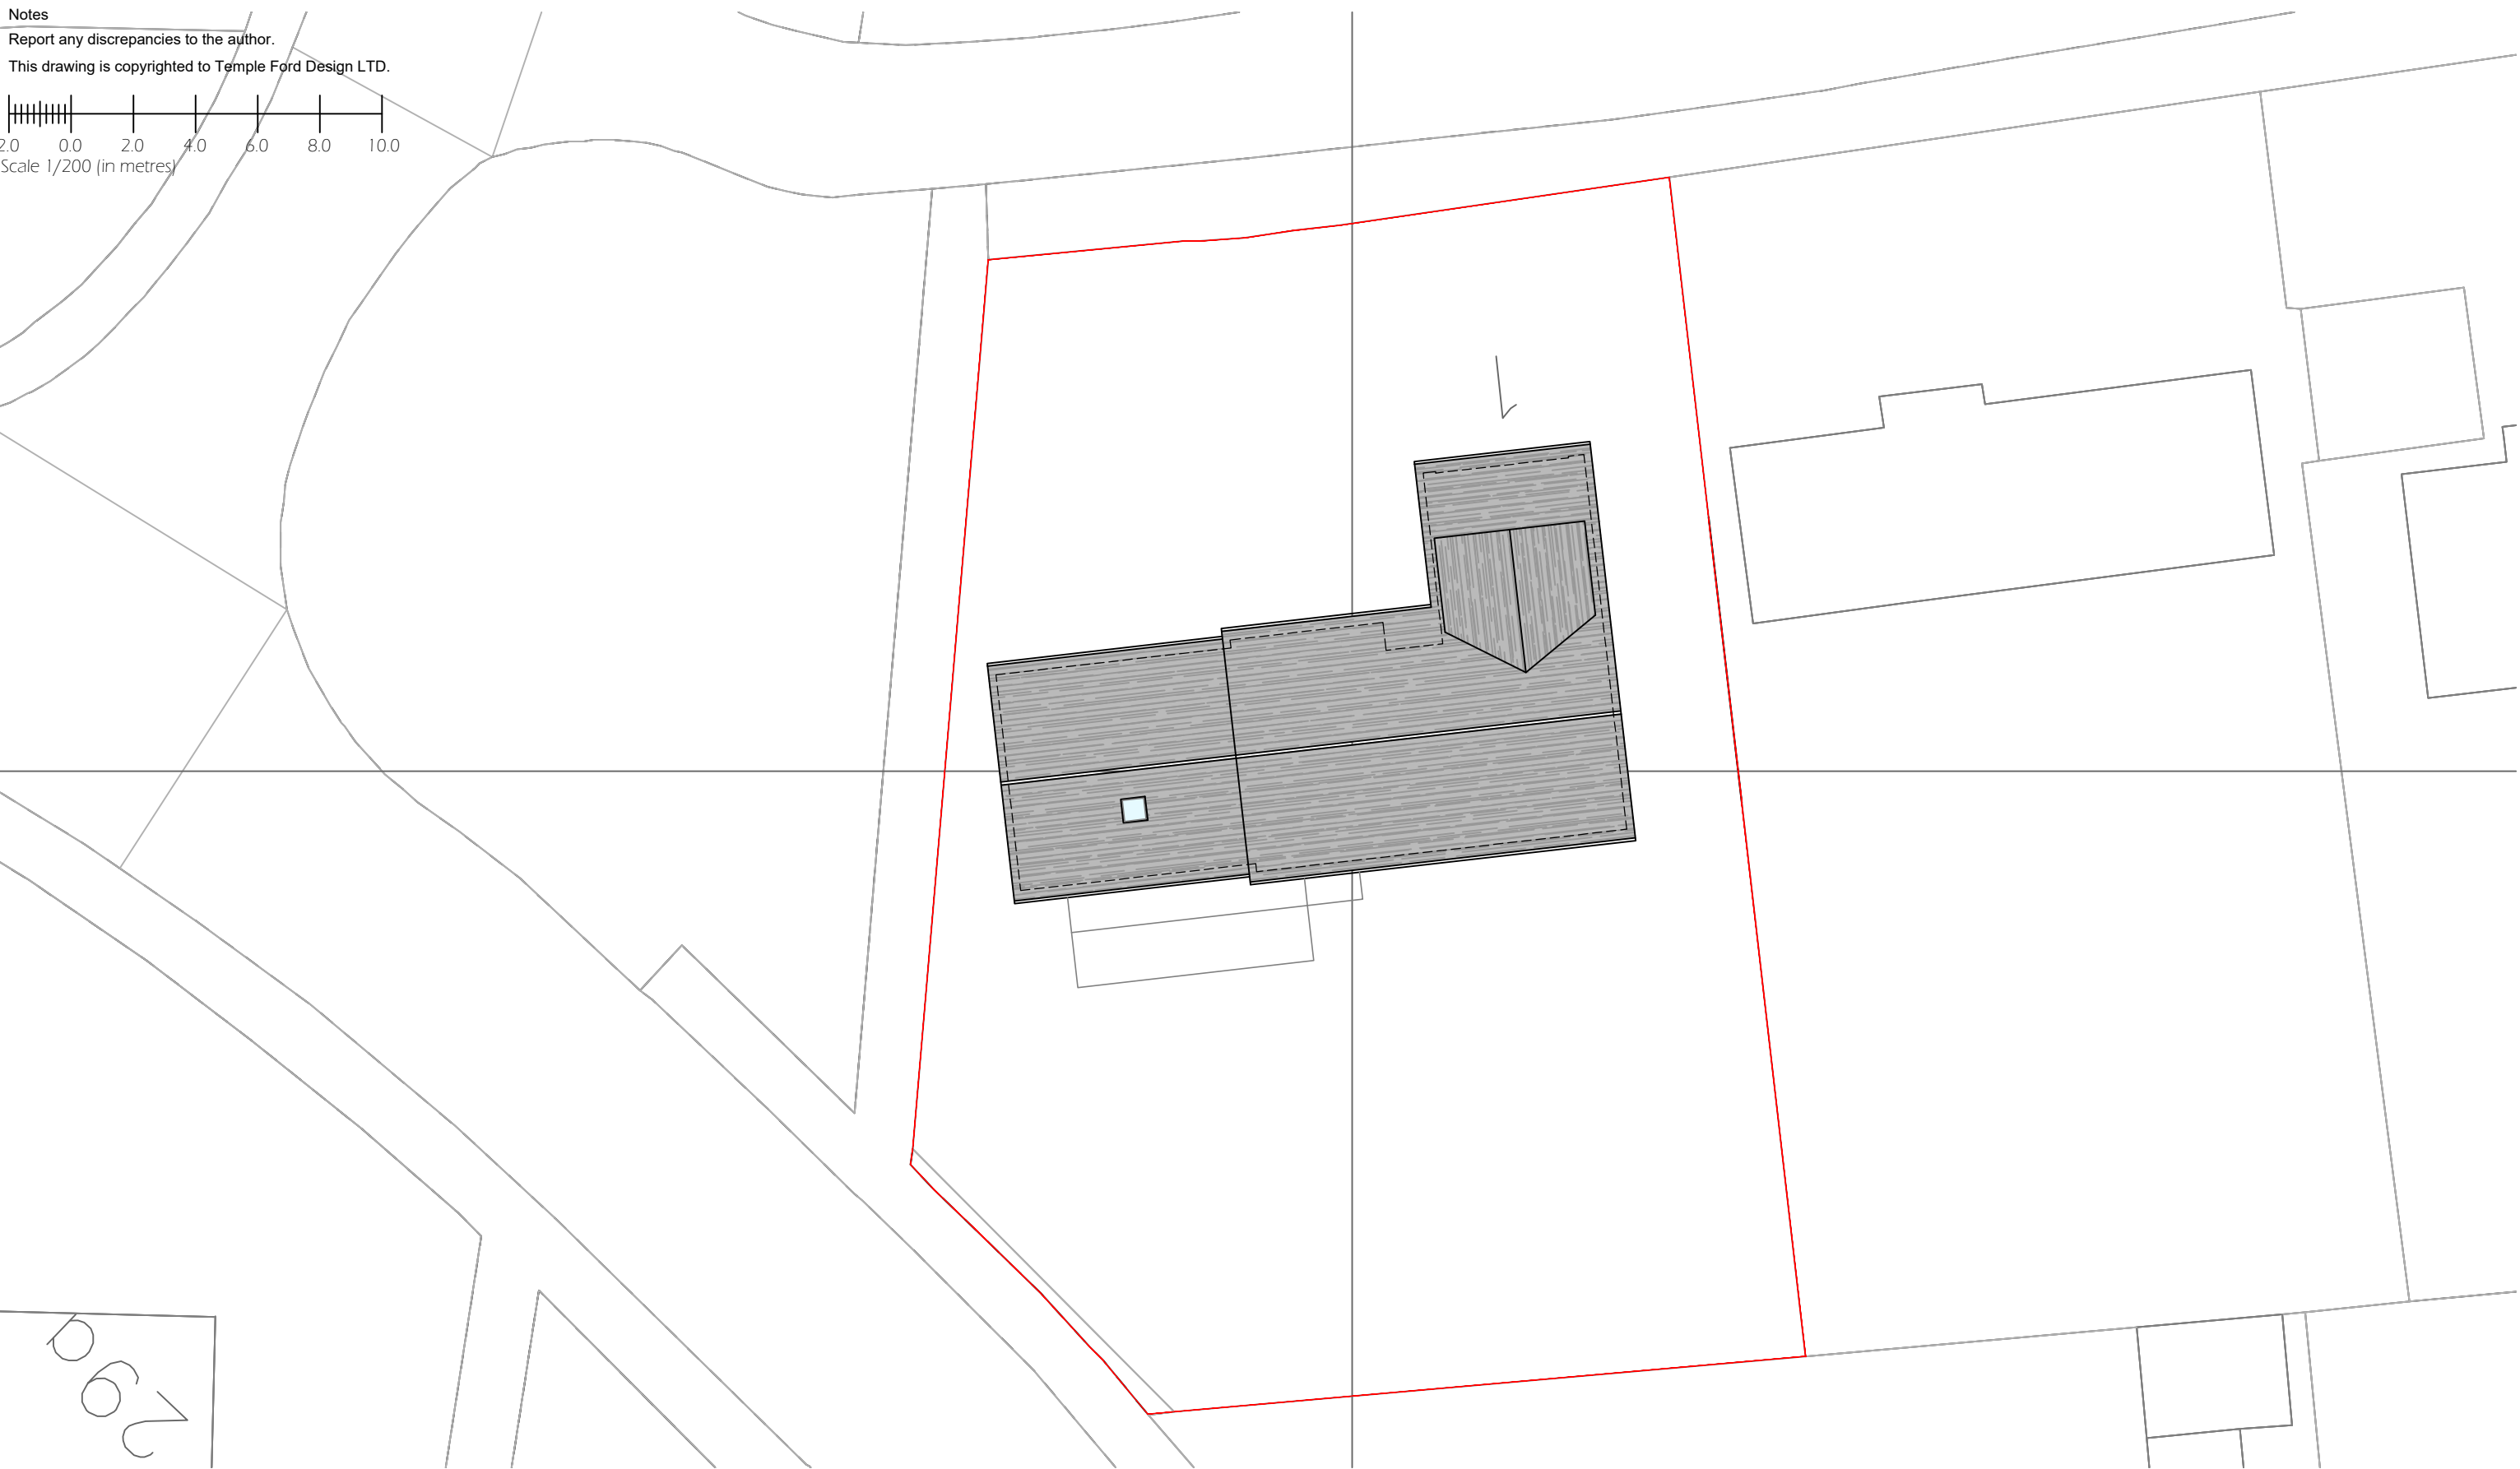

Revision Notes:		
Rev:	Date:	Description:
~	~	~

Date:			October 2022		
Scale @ A3:					
1/200					
Drawing Status:		Drawn:		Checked:	
Design		JC		MP	

Project: Conversion of Carport to 1 Torre Close, Eastleigh
Drawing Title: Location Plan as Proposed

Client: Mr J Murray Mr and Mrs Legg-Bagg		
Project: 2116	Dwg No: D00	Rev: ~

Temple Ford Design Ltd
architects



T 023 8027 6393

E templeforddesign@gmail.com W templeforddesign.co.uk