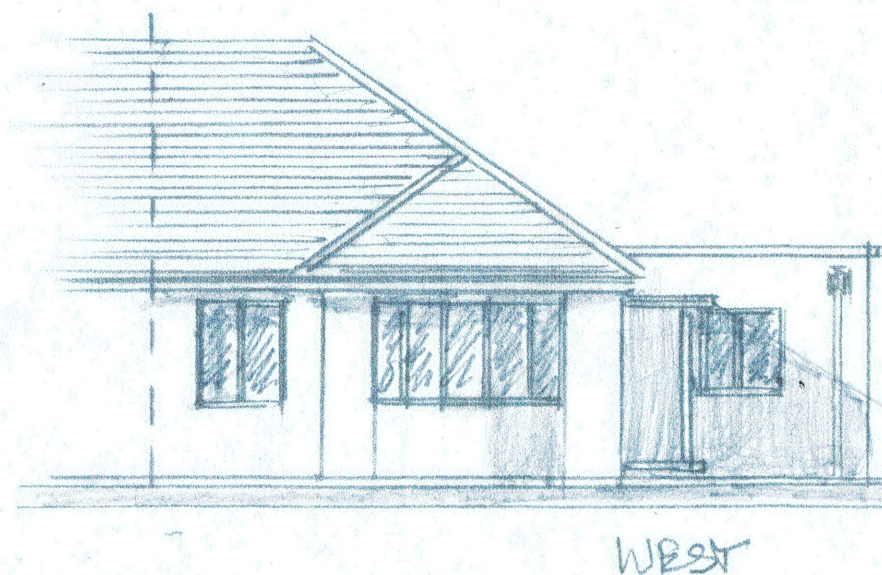
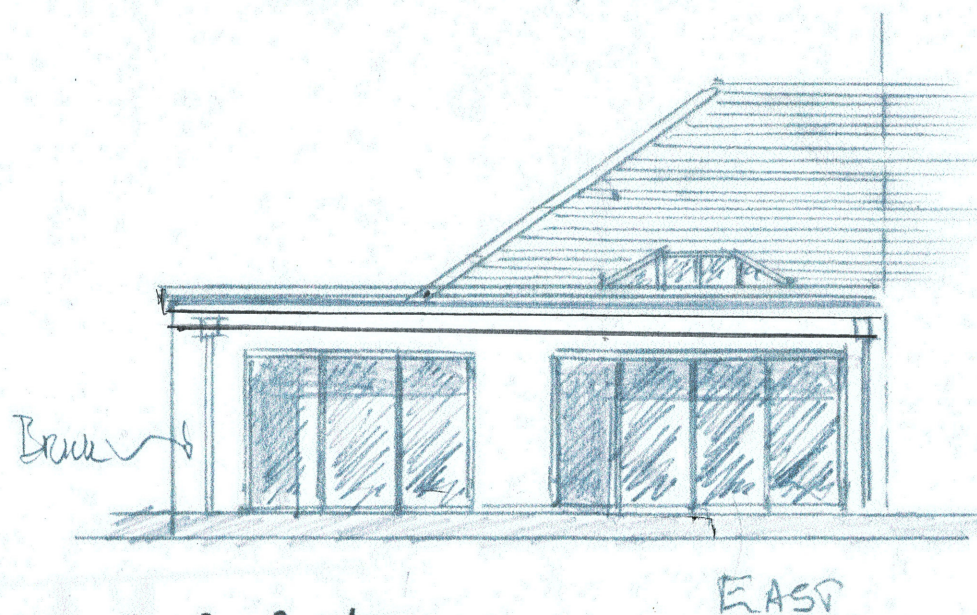
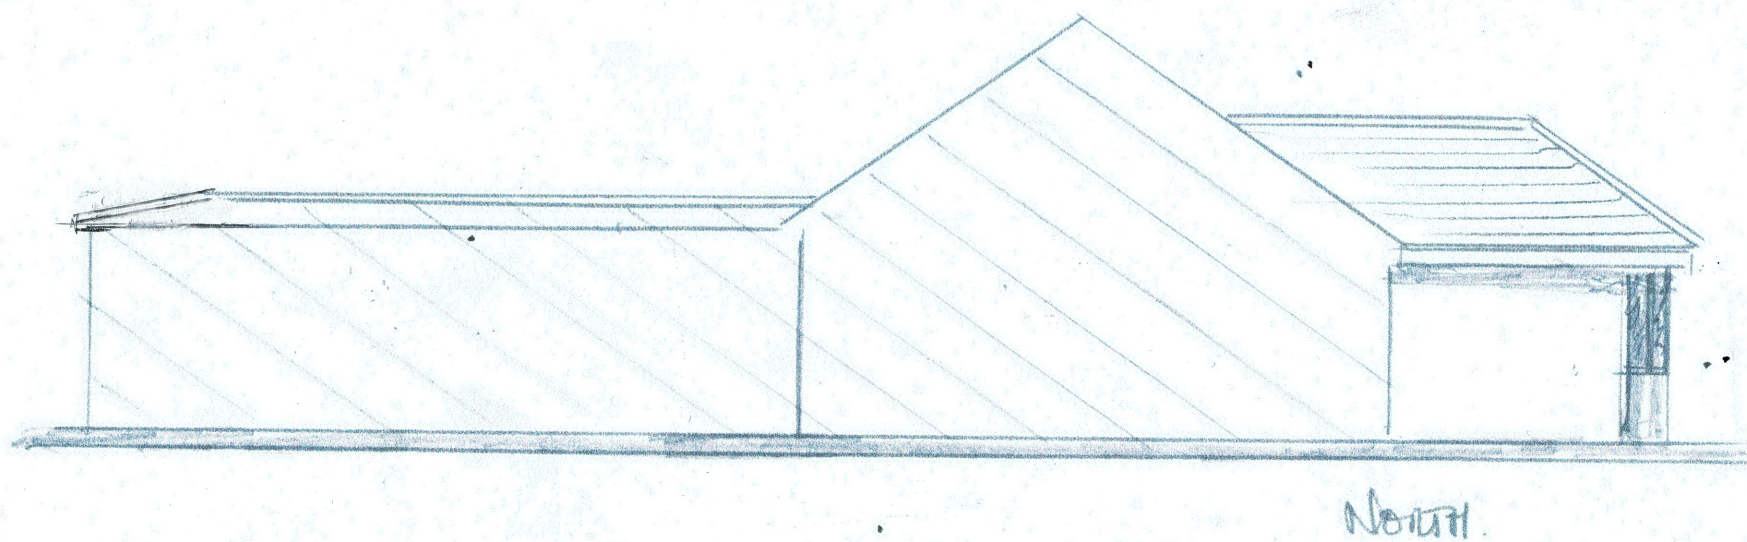


A	EAVES OF FLAT ROOF MODIFIED	SRT/21
BARRY BOWHILL ARCHITECTURAL CONSULTANT 3 Itchen Building, Wallops Wood Sheardley Lane, Droxford, Hampshire SO21 3QY Tel: 01489 891558 Email: barry@barrybowhill.co.uk		
Project	9 ROGERS ROAD BISHOPSTOKE SO50 6DZ	
Client	MRS CAROLINE GALPIN	
Subject:	ELEVATIONS	
Date:	June 2022	Scale: 1 : 100 at A3
Rev:	A	Drg. No. 860/02
• Copyright reserved. • All dimensions are to be site confirmed and should not be scaled. • Verify all queries with the office.		