
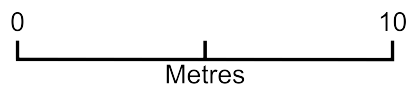


Layton Block Plan

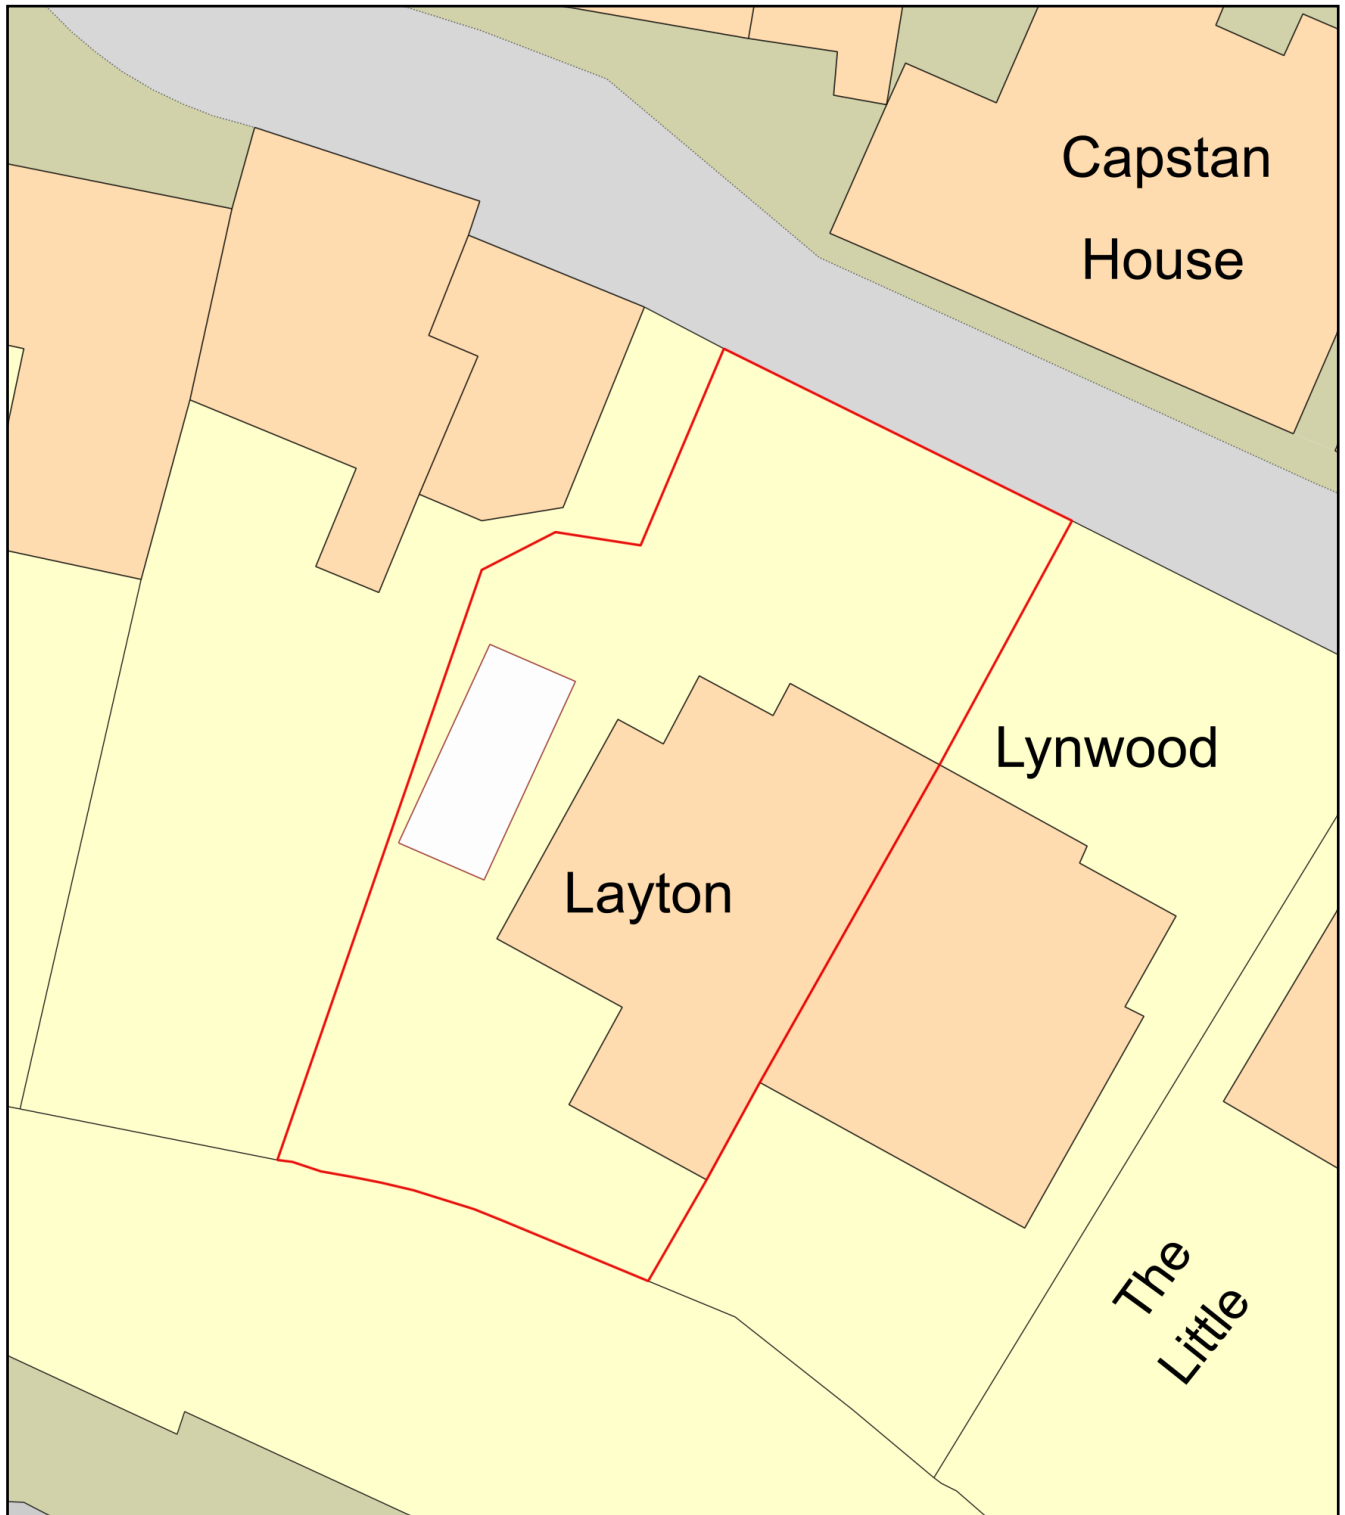

Plan Produced for: Nick Paine

Date Produced: 12 Oct 2022

Plan Reference Number: TQRQM22285131021287

Scale: 1:200 @ A4