


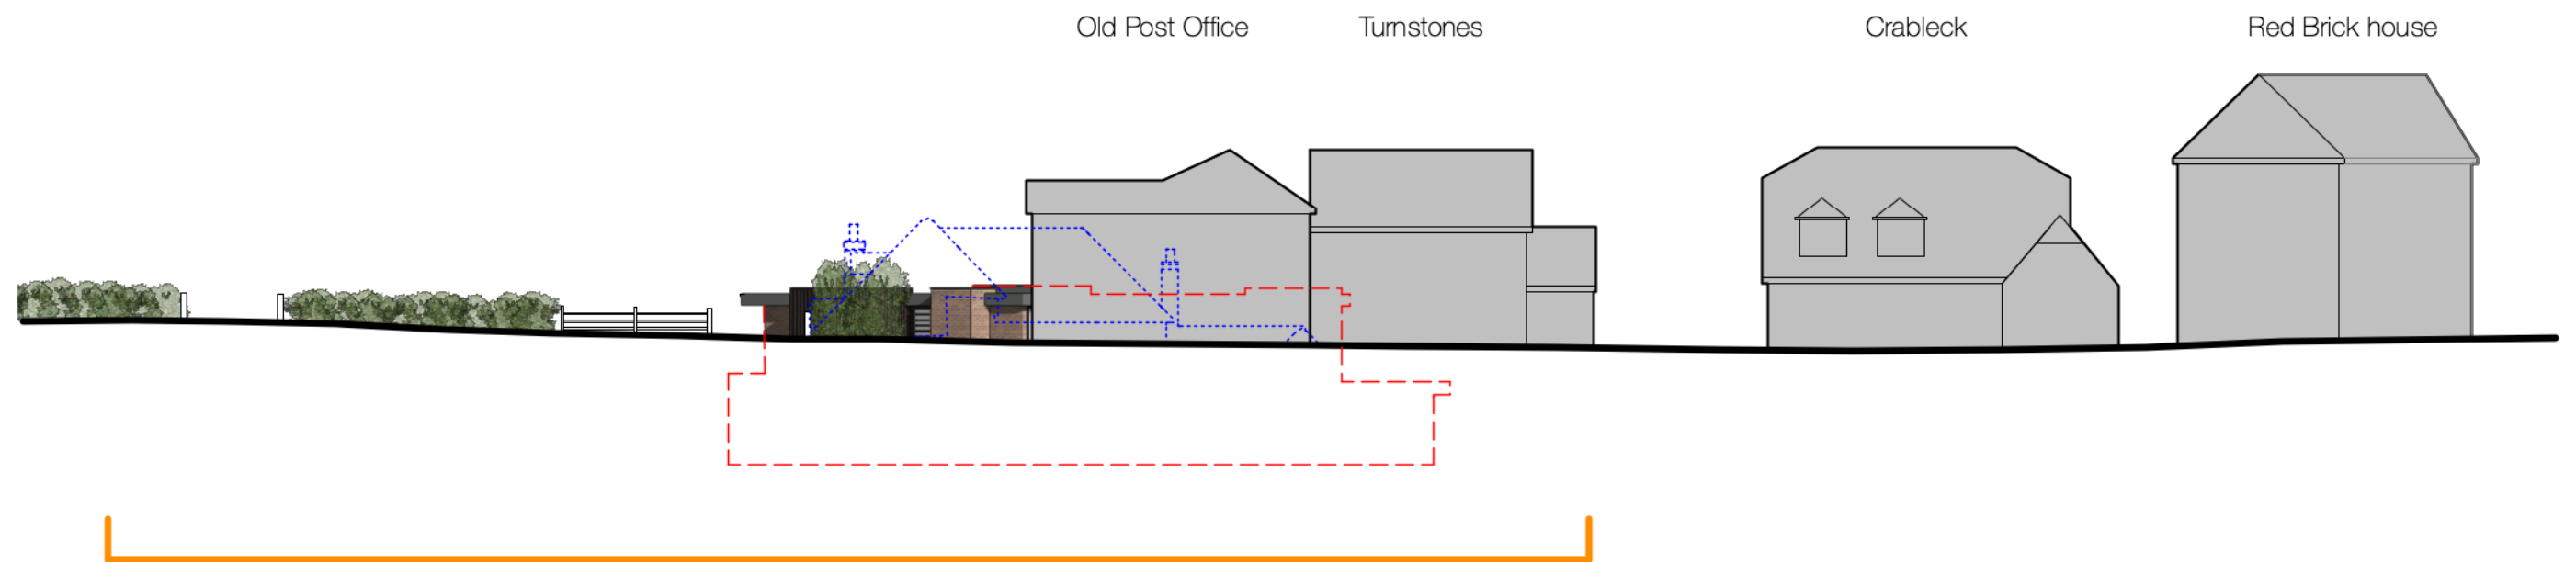

Indicative Streetscene (High Street)
Scale 1 : 250 @ A3

-  Outline of Existing to be Demolished
-  Outline of Proposed Building

1 2 3 4 5 10m

Belle Vue House, High Street, Old Bursledon

Indicative Street Scene | **2206 09A** | davidjames architects & partners ltd

tel: 01202 755633

revisions: REV_A_2022.10.05_detached garage and amended materials following LA comments_AW

Drawn By : OL Checked By : DJ

Note: Do not scale from this drawing. This drawing is copyright and remains the property of David James Architects & Partners Ltd. Unauthorised use for any purpose is prohibited. ©