



PROPOSED

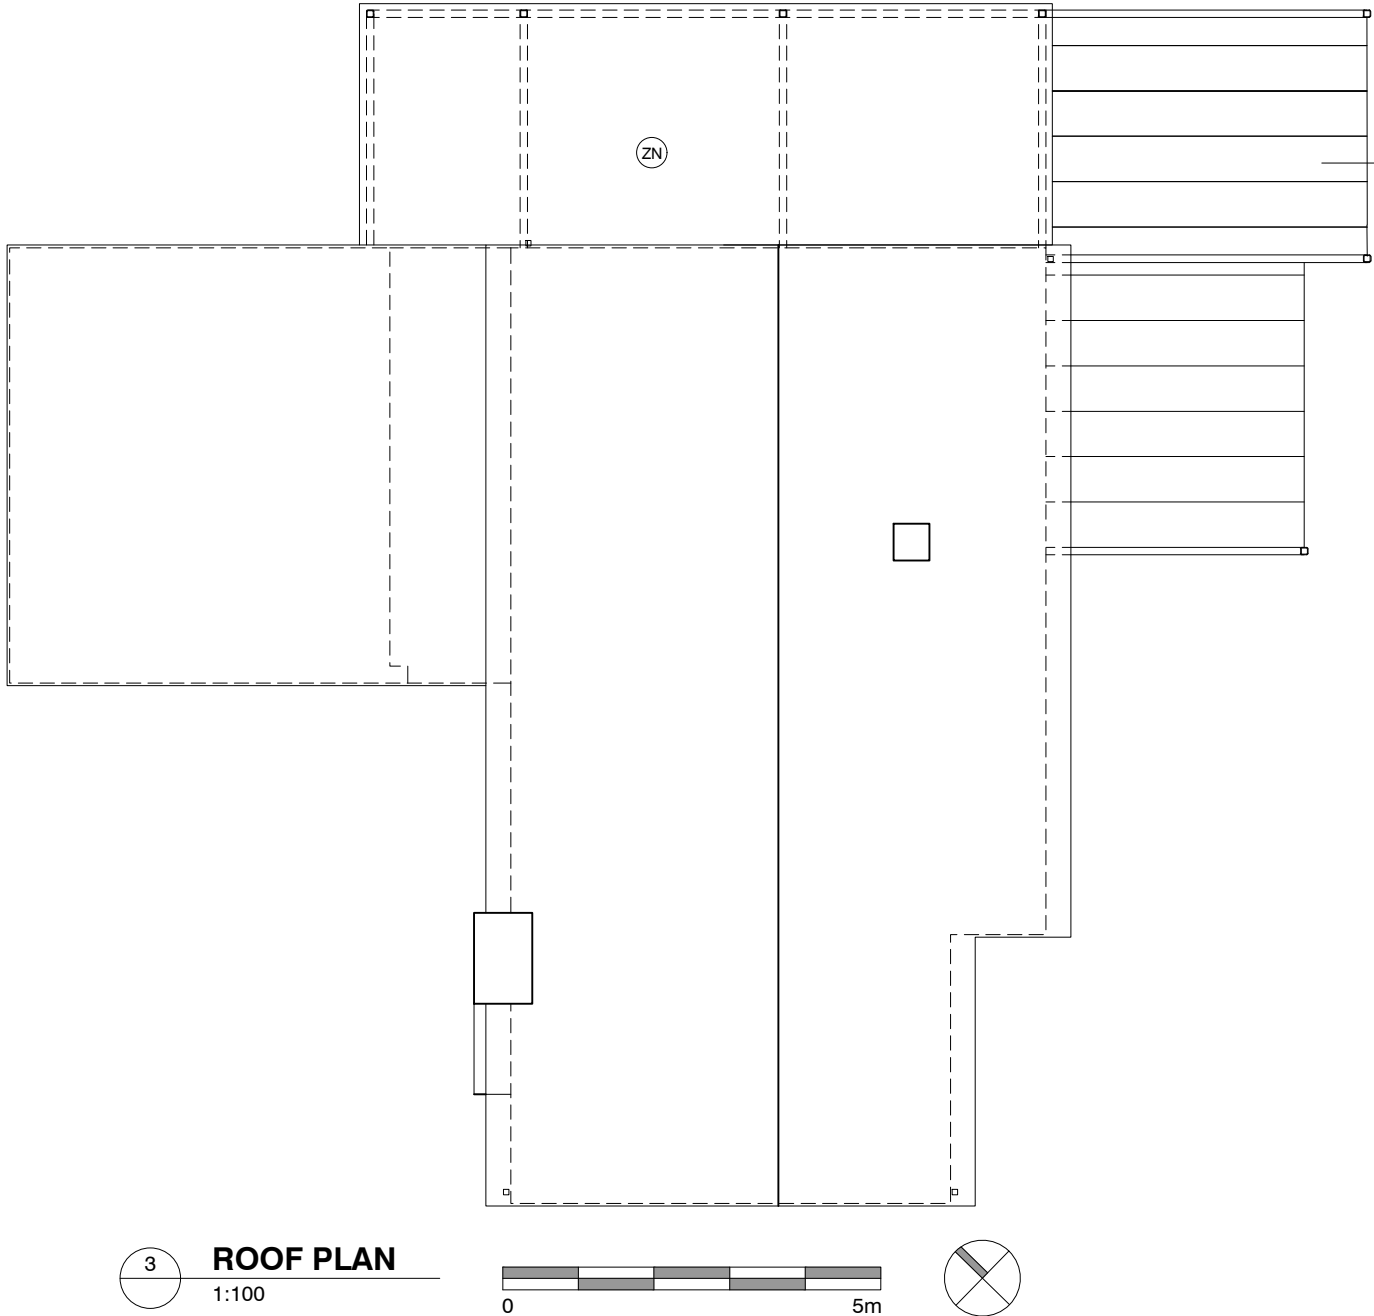

- KEY:**
- AL New aluminium windows - All windows are to be replaced
 - TM New timber cladding to match existing
 - BR Brick infill to match existing
 - FER Timber framed pergola
 - DN Timber decking to terrace
 - ZN Zinc cladding to bay window + roof

P1	12.10.22	Planning application	
REV	DATE	NOTE	
PROJECT TITLE			
45 MERDON AVENUE, EASTLEIGH			
DRAWING TITLE			
PROPOSED PLANS + ELEVATIONS			
DRAWING NO	SCALE	SHEET	DATE
PA-200	1:100	A1	12.10.22
	DRAWN	CHKD	JOB NO
	AD	FD	22316

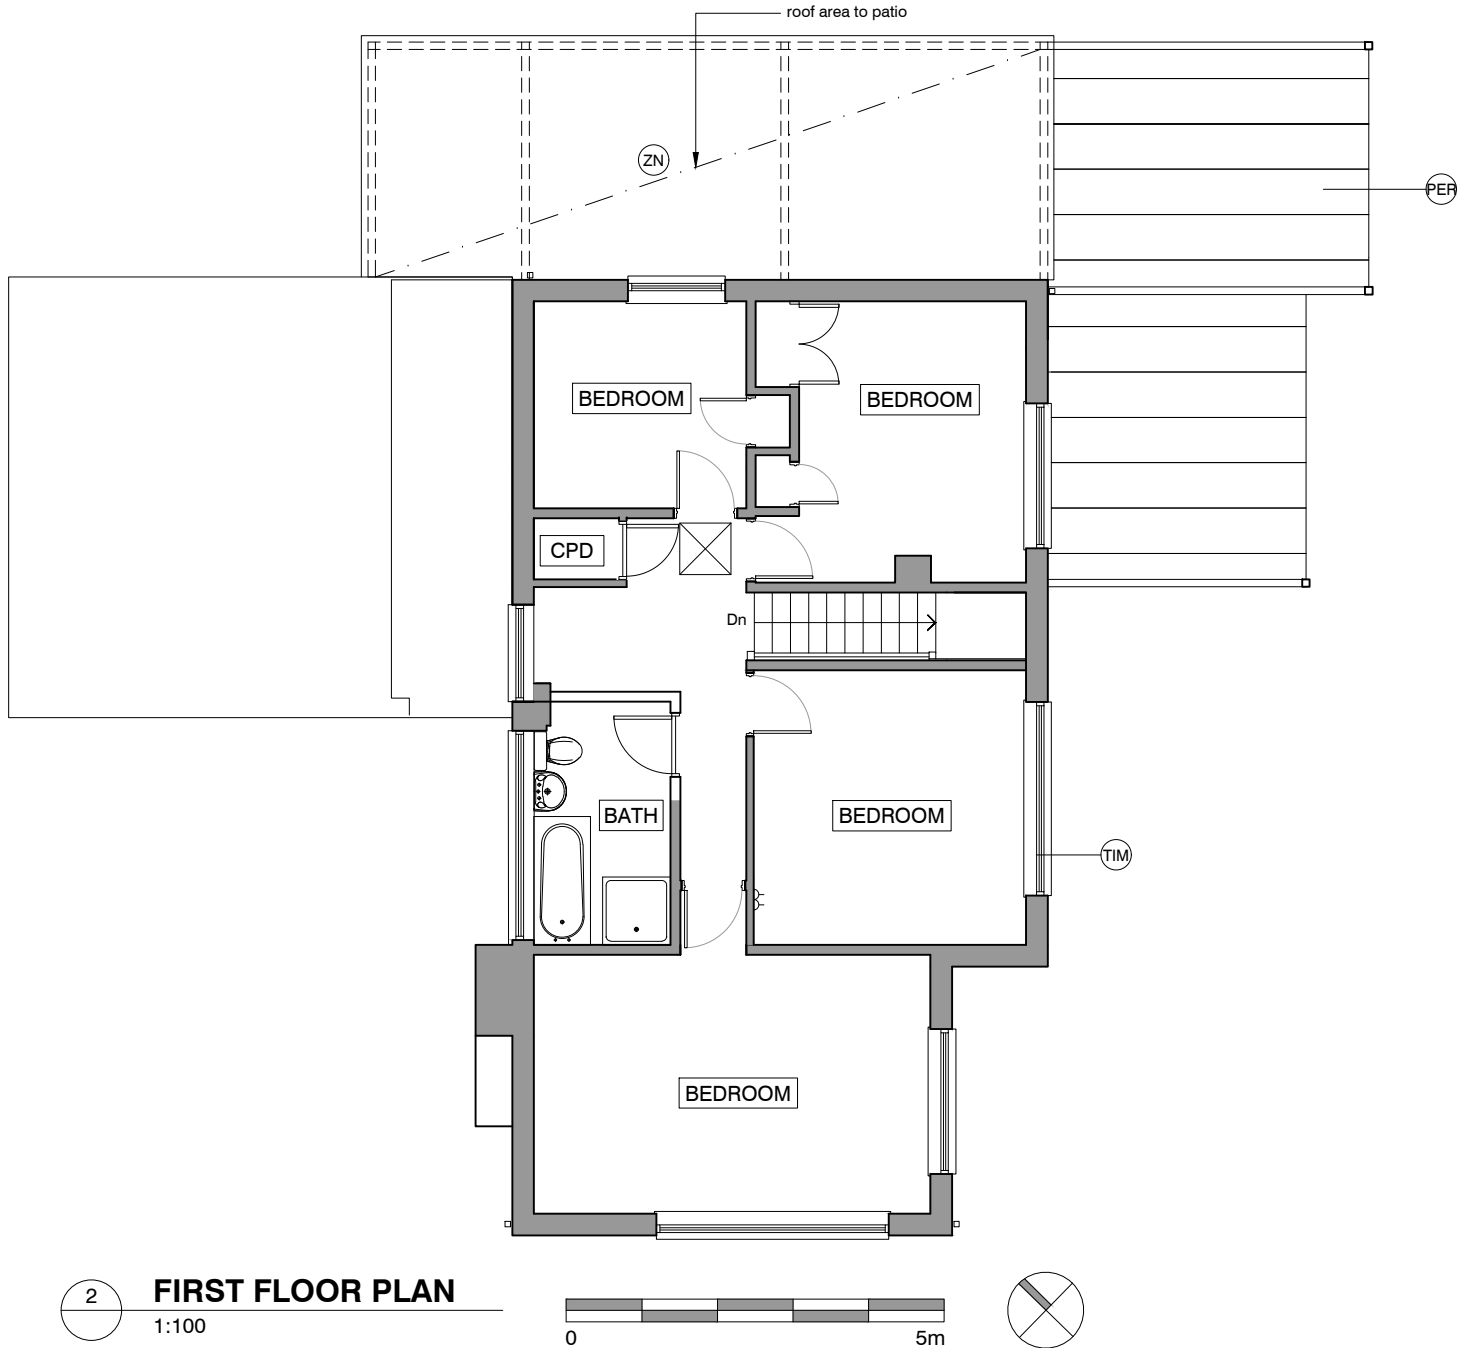

original FIELD.
architecture & landscape

The Studio, Downen Street, Chichester PO19 6GF
T 01865 723385 E mail@originalfield.com

Do not scale-Use figured dimensions only All dimensions are approximate and should be checked on site prior to construction Discrepancies must be reported immediately before proceeding This drawing is confidential and is the intellectual property of Original Field of Architecture Ltd should not be reproduced or distributed to other parties without appropriate approval