
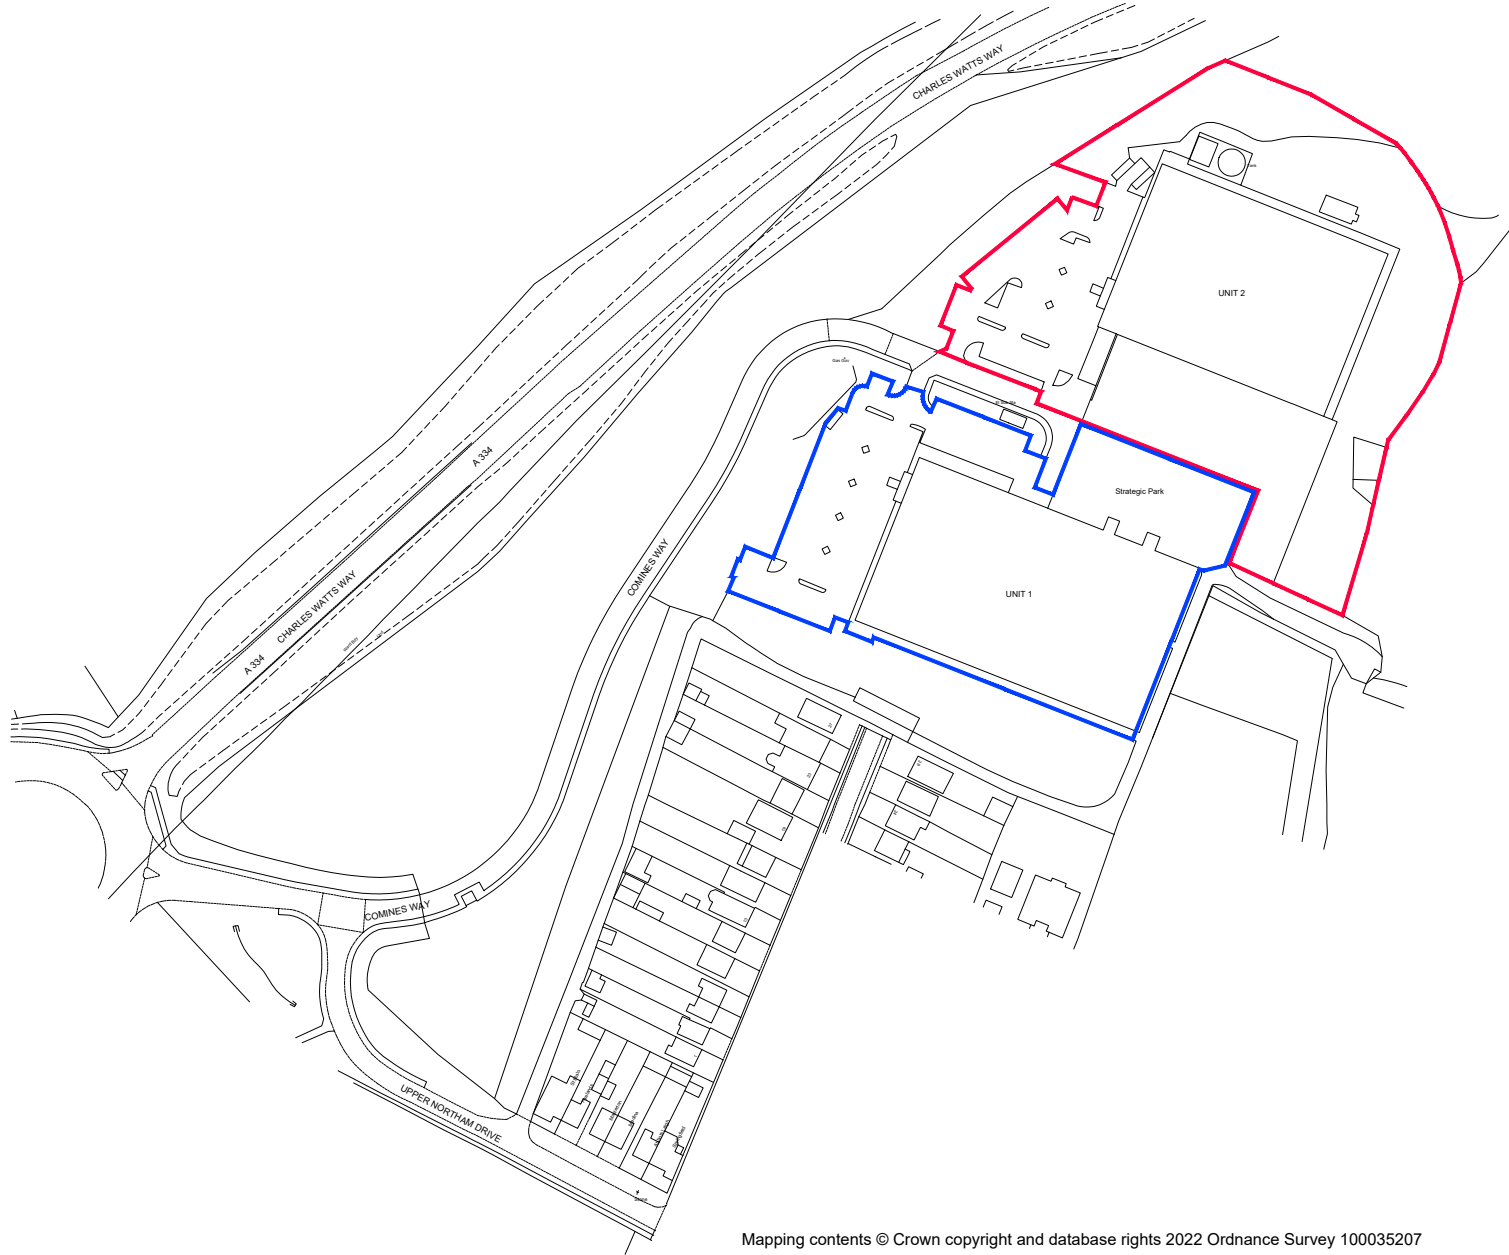


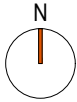

Mapping contents © Crown copyright and database rights 2022 Ordnance Survey 100035207

0

100m

200m

notes:

- 1. This drawing is the copyright of vision architects limited
- 2. DO NOT copy, alter or reproduced in any way or pass to a third party without written authority
- 3. DO NOT scale these drawings-dimensions to be checked on site prior to commencing any work
- 4. READ in conjunction with other Consultants documentation & drawings regarding this project
- 5. DISCREPANCIES should be reported in writing to the project architect or engineer immediately

MODEL FILE REFERENCE - 22009-A-PL-Planning

| rev. | description                 | date       | by  | ch |
|------|-----------------------------|------------|-----|----|
| A    | Planning Application issue. | 2022.10.12 | AJC | dp |

scale: 1:2500 @ A3

client: F&C Commercial Property Holdings Limited

date: 2022.10

project: Unit 2 Strategic Park, Hedge End. SO30 4DA

drawn: AJC

drawing: Location Plan

checked: dp

status: RIBA STAGE 03 - Planning

wessex house   upper market street   eastleigh   hampshire   SO50 9FD  
t: 01794 330660   w: www.vision-architects.co.uk

vision architects

22009-A-PL-021   revision: A