

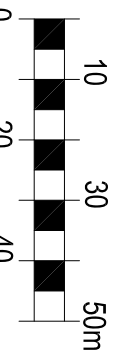
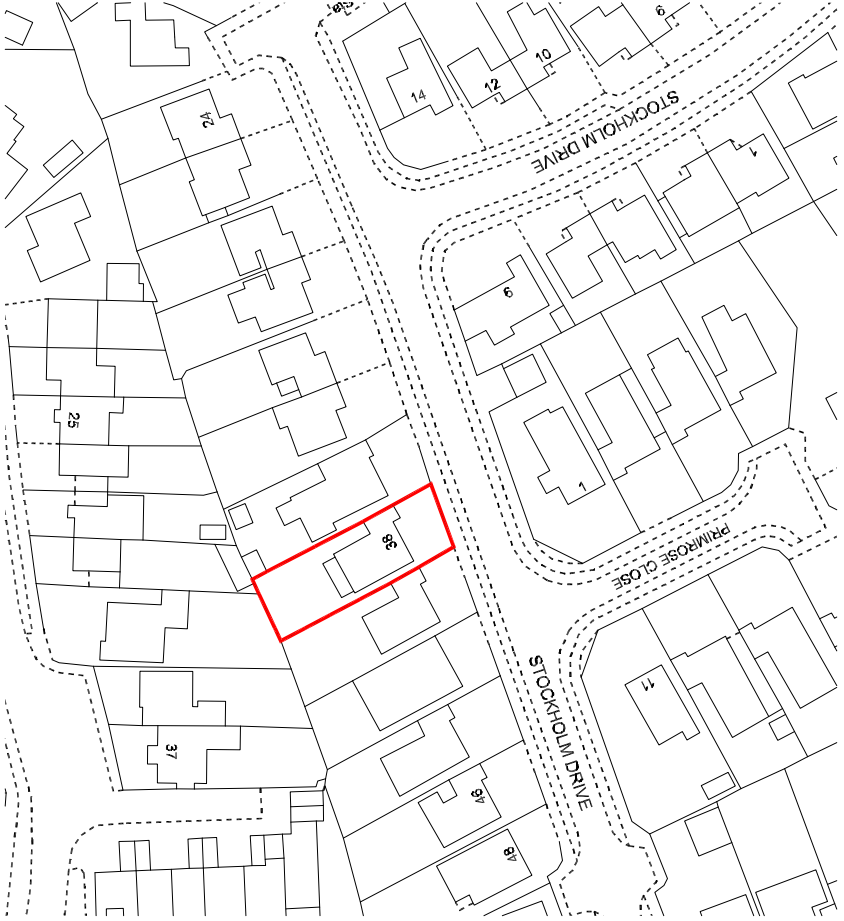
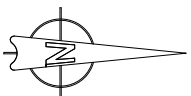


1. This drawing is the copyright of **NA PALMER DESIGN LTD**. It may not be copied, altered or reproduced in any way whatsoever, neither passed to a third party without their written authority.
2. Dimensions to be checked on site prior to commencing any work. Any discrepancies should be reported to the project architect immediately.
3. Listed dimensions must be assumed appropriate and checked on site.
4. If in doubt ask.

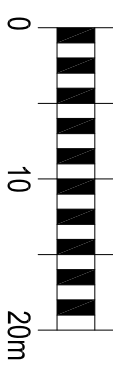

LOCATION PLAN
SCALE 1:1250

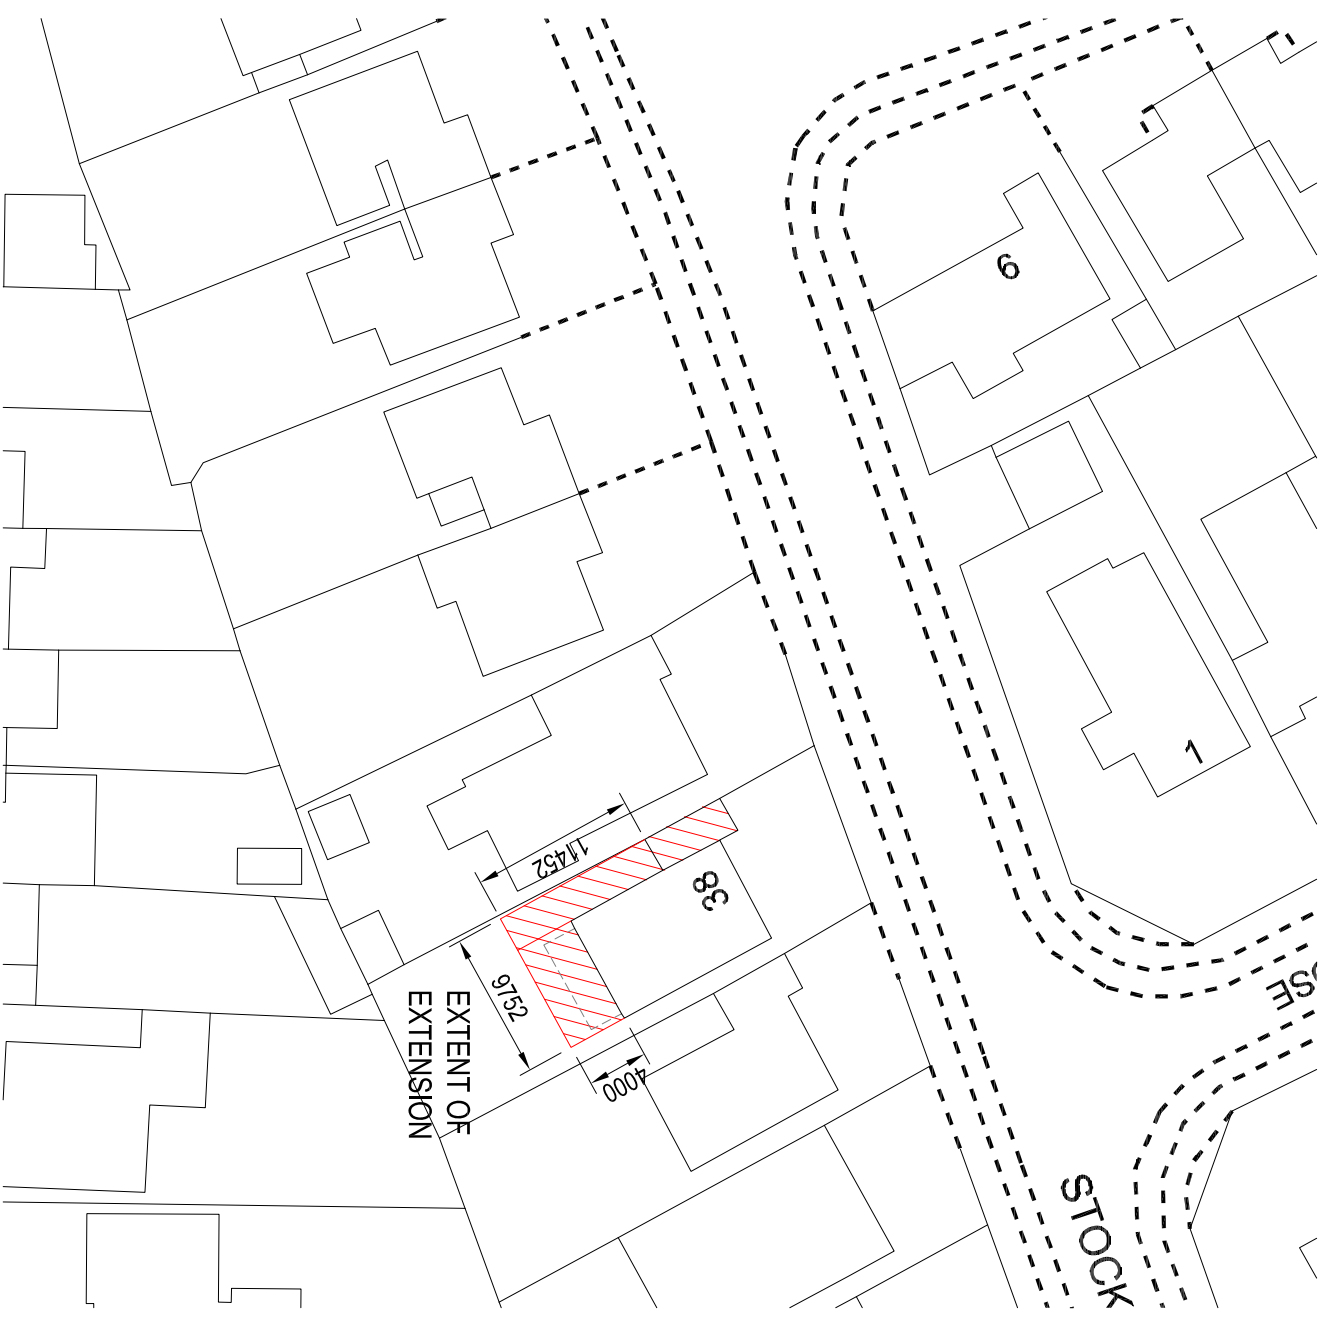

BLOCK PLAN
SCALE 1:500



NA PALMER DESIGN LTD
ONE LODGE, CHALKER DRIVE
CHALKER, WARRINGTON
CHeshire, Warrington, Cheshire
M11 4ES
Tel: 01925 36303 E: na@palmerdesign.co.uk

client: MR J EVERETT

project: PROPOSED ALTERATIONS
38 STOCKHOLM DRIVE
HEDGE END
SO30 0LJ

drawing

BLOCK PLAN
AND
LOCATION PLAN

drawn	scale	checked	date
NAP	1:500 & 1:1250@A3		OCT 22
drawing No.	revision		
10524-PL-01	A		