
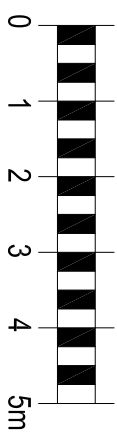
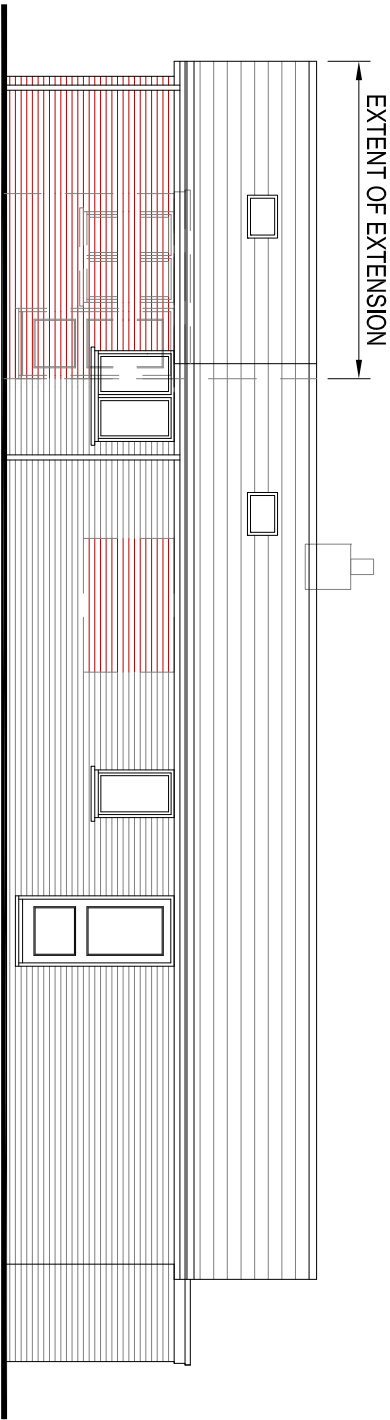
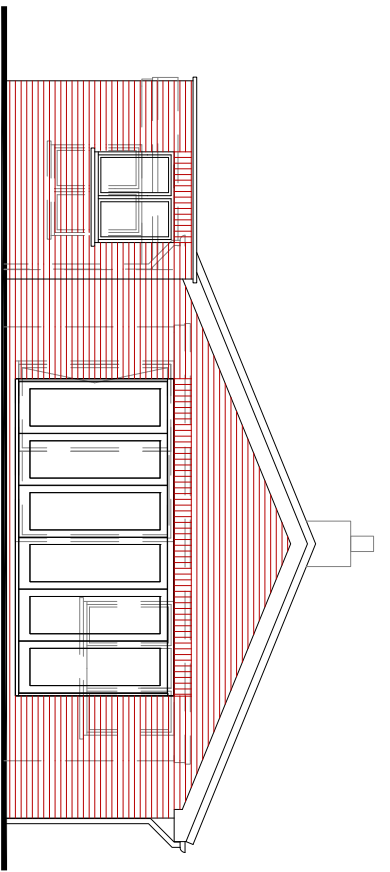
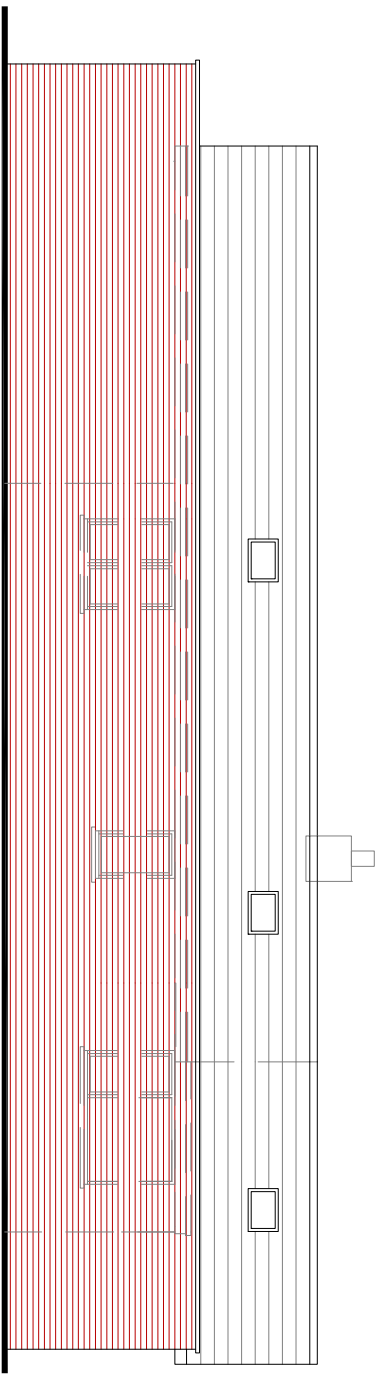


NOTES

1. This drawing is the copyright of **MA PALMER DESIGN LTD**. It may not be copied, altered or reproduced in any way whatsoever neither passed to a third party without their written authority.
2. Dimensions to be checked on site prior to commencing any work. Any discrepancies should be reported to the project architect immediately.
3. Listed dimensions must be assumed approximate and checked on site.
4. If in doubt ask.

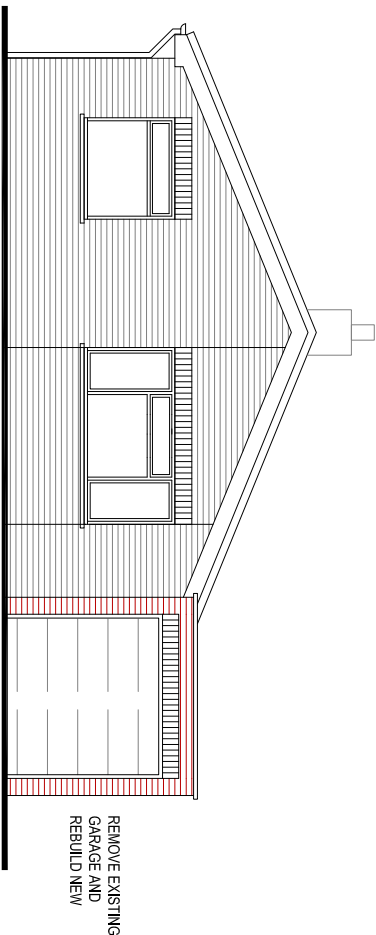

drawing	scale	checked	date
NAP	1:100@A3		OCT 22
drawing No.	10524-PL-04		revision A