



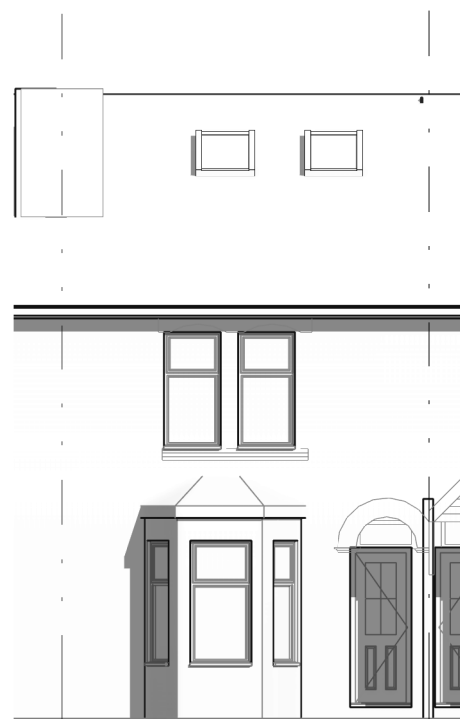


11 Existing/Proposed Front
1 : 100

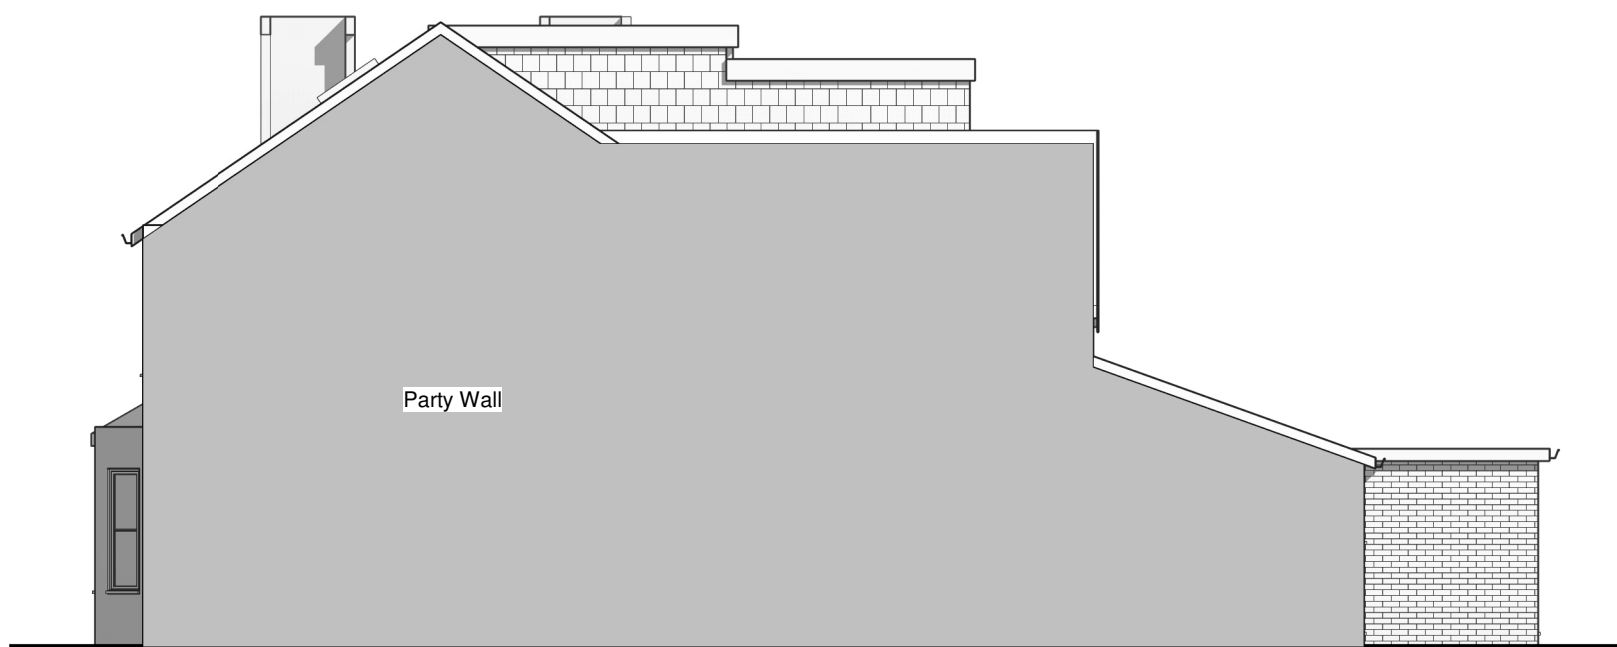


12 Existing/Proposed Side
1 : 100




13 Existing/Proposed Rear
1 : 100

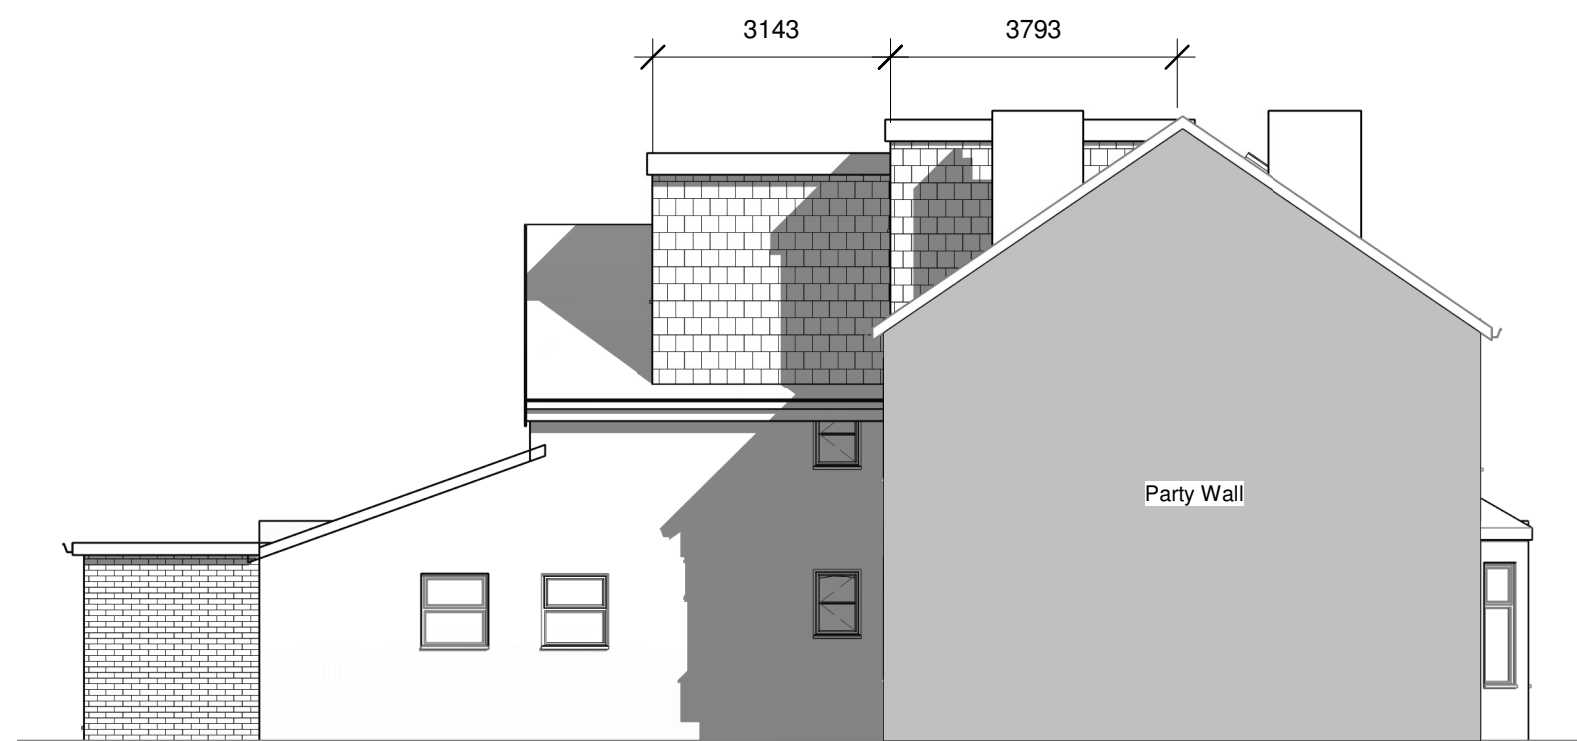


14 Existing/Proposed Side
1 : 100

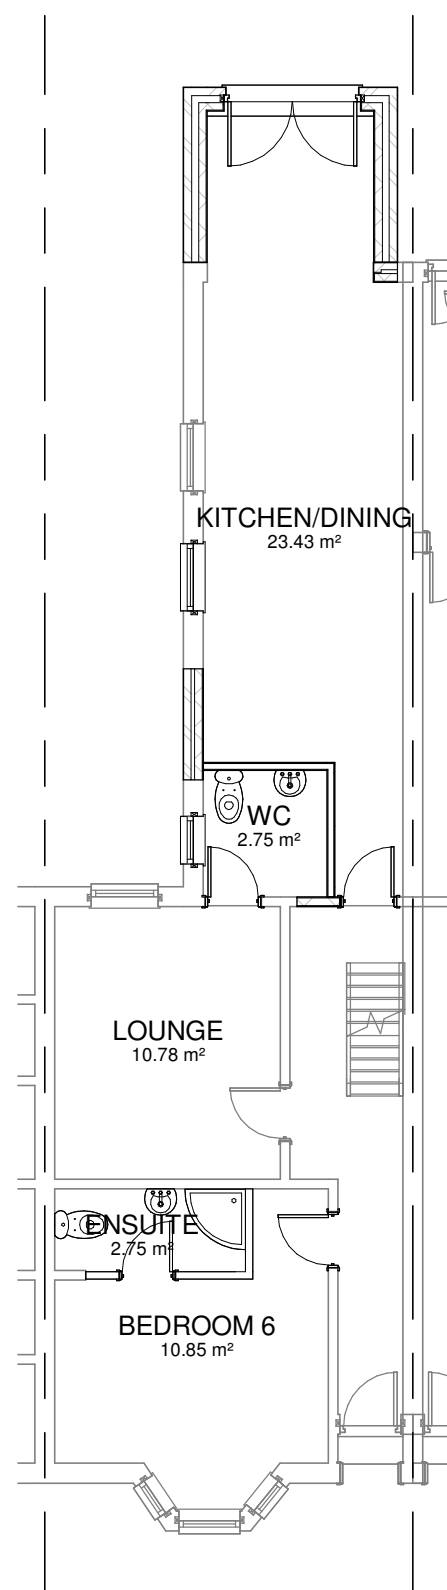


1 Existing GF
1 : 100

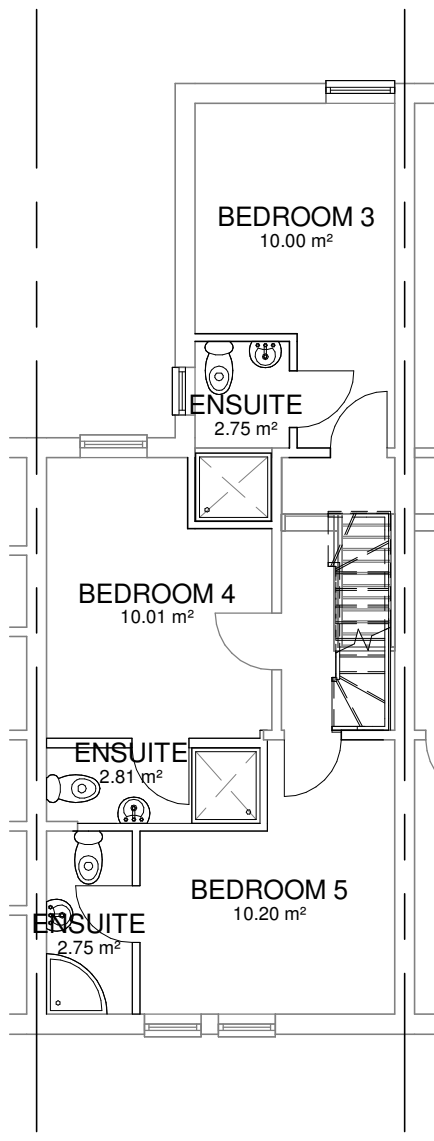

2 Existing FF
1 : 100

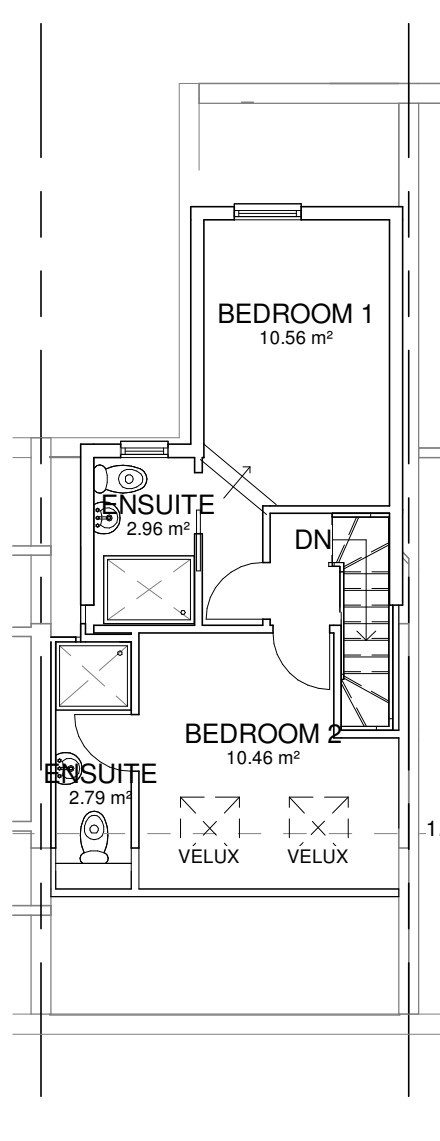


3 Existing SF
1 : 100

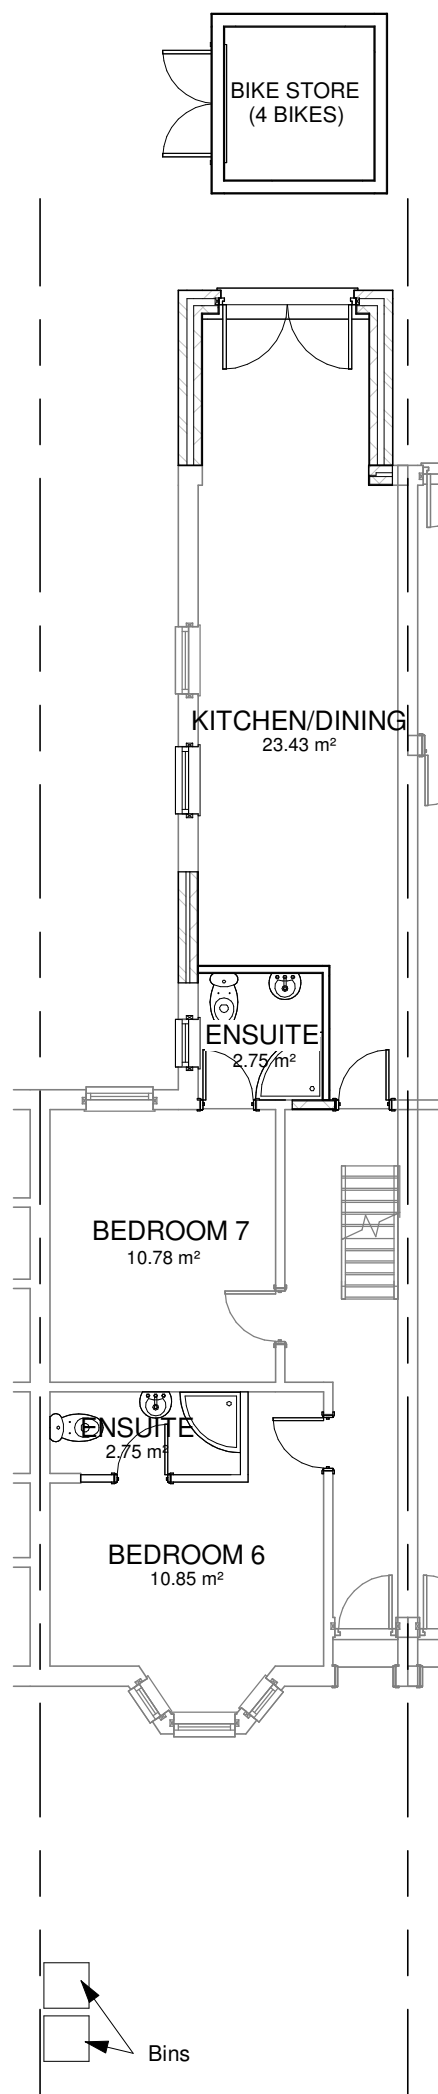


4 Proposed GF
1 : 100

- LIST OF APPLIANCES WITHIN KITCHEN:
- 2 X COOKERS
 - 1 DOUBLE SINK WITH INTEGRAL DRAINER
 - 2 X COMBINED FRIDGE FREEZERS
 - 1 X WASHING MACHINE
 - 1 X TUMBLE DRYER

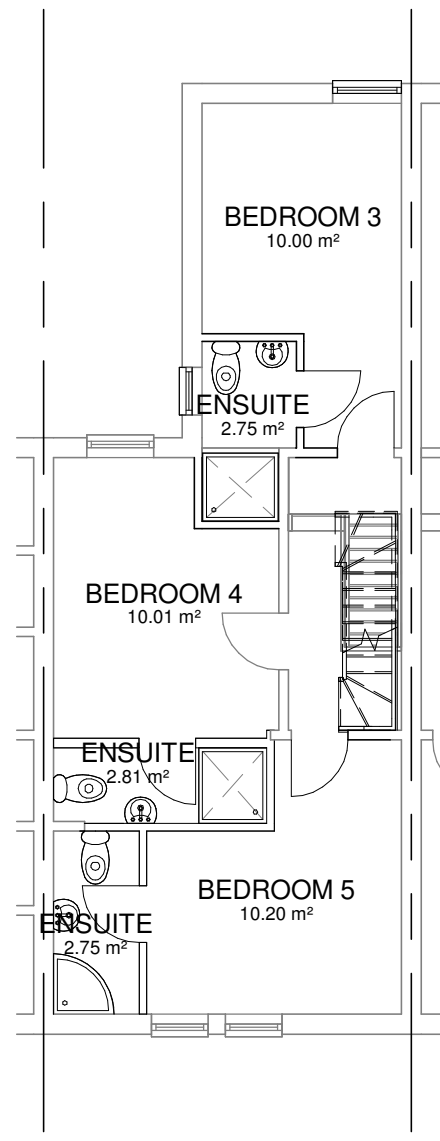

5 Proposed FF
1 : 100

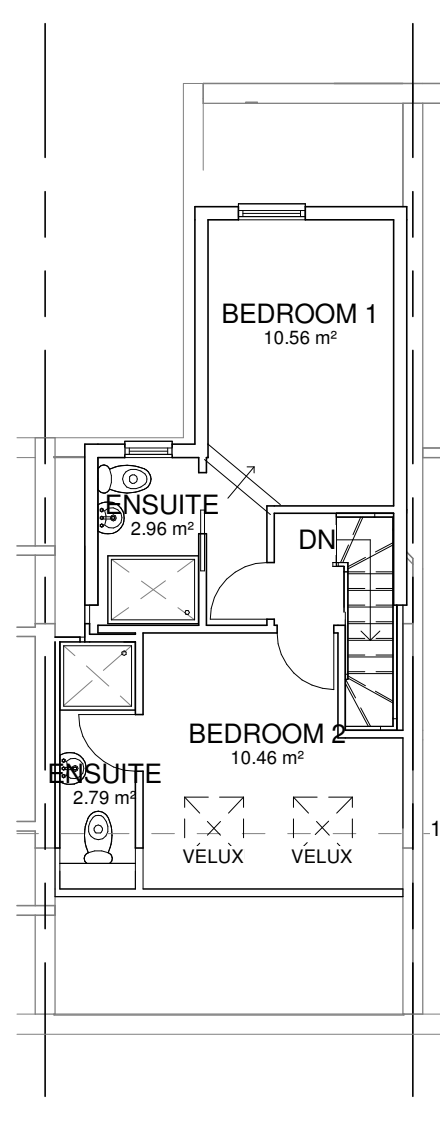


6 Proposed SF
1 : 100



Fresh Flimmer Filter Acoustic vent to be installed to Bedroom 5 and Bedroom 6 to provide fresh air and reduce noise and pollution levels.

ALL ROOMS FOR SINGLE USE.

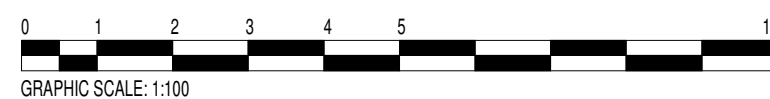

This drawing and the information provided is the property of Applecore PDM Ltd and shall not be copied whole, in part, or used for any other purpose without written permission from the company.

Principle Contractor is to ensure all materials and workmanship complies with Regulation 7 of the Building Regulations whether or not specifically stated on these drawings. It is the Principle Contractors' duty to ensure all works on site are approved by an appointed Building Control body.

Principle Contractor is to ensure dimensions are taken on site before procurement of any materials/work proceeding. Structural members are not to be ordered scaling from this drawing.

Principle Contractor to ensure full compliance with the amended CDM Regulations (2015) if the project requires.

This drawing, unless noted, does not represent compliance with the Party Wall Act 1996 and if required, all agreements are to be in place before works commence.

It is the Principle Contractors' responsibility to ensure Planning/Building Control approvals are in place prior to works commencing. Should works commence prior to relevant approvals Applecore PDM Ltd accept no responsibility.

Do not scale from this drawing except for the purpose of Local Authority Planning department

C OCT 2022 VENT ADDED
B OCT 2022 MINOR AMENDS
A SEPT 2022 ELEVATIONS ADDED

Rev.	Date	Description
------	------	-------------



Fareham
21 Middle Road
Park Gate
SO31 7GH
Tel: (01329) 888 322

Client

Mr Bowers

Job Title

156 Southamton Road
Eastleigh

Drawing Title

Sui Gen Plan

Scale 1 : 100

Sheet A1

Date AUG 22

Drawn by CP

Drg. No.

PG.6169 · 21 · 5

Rev.

C