


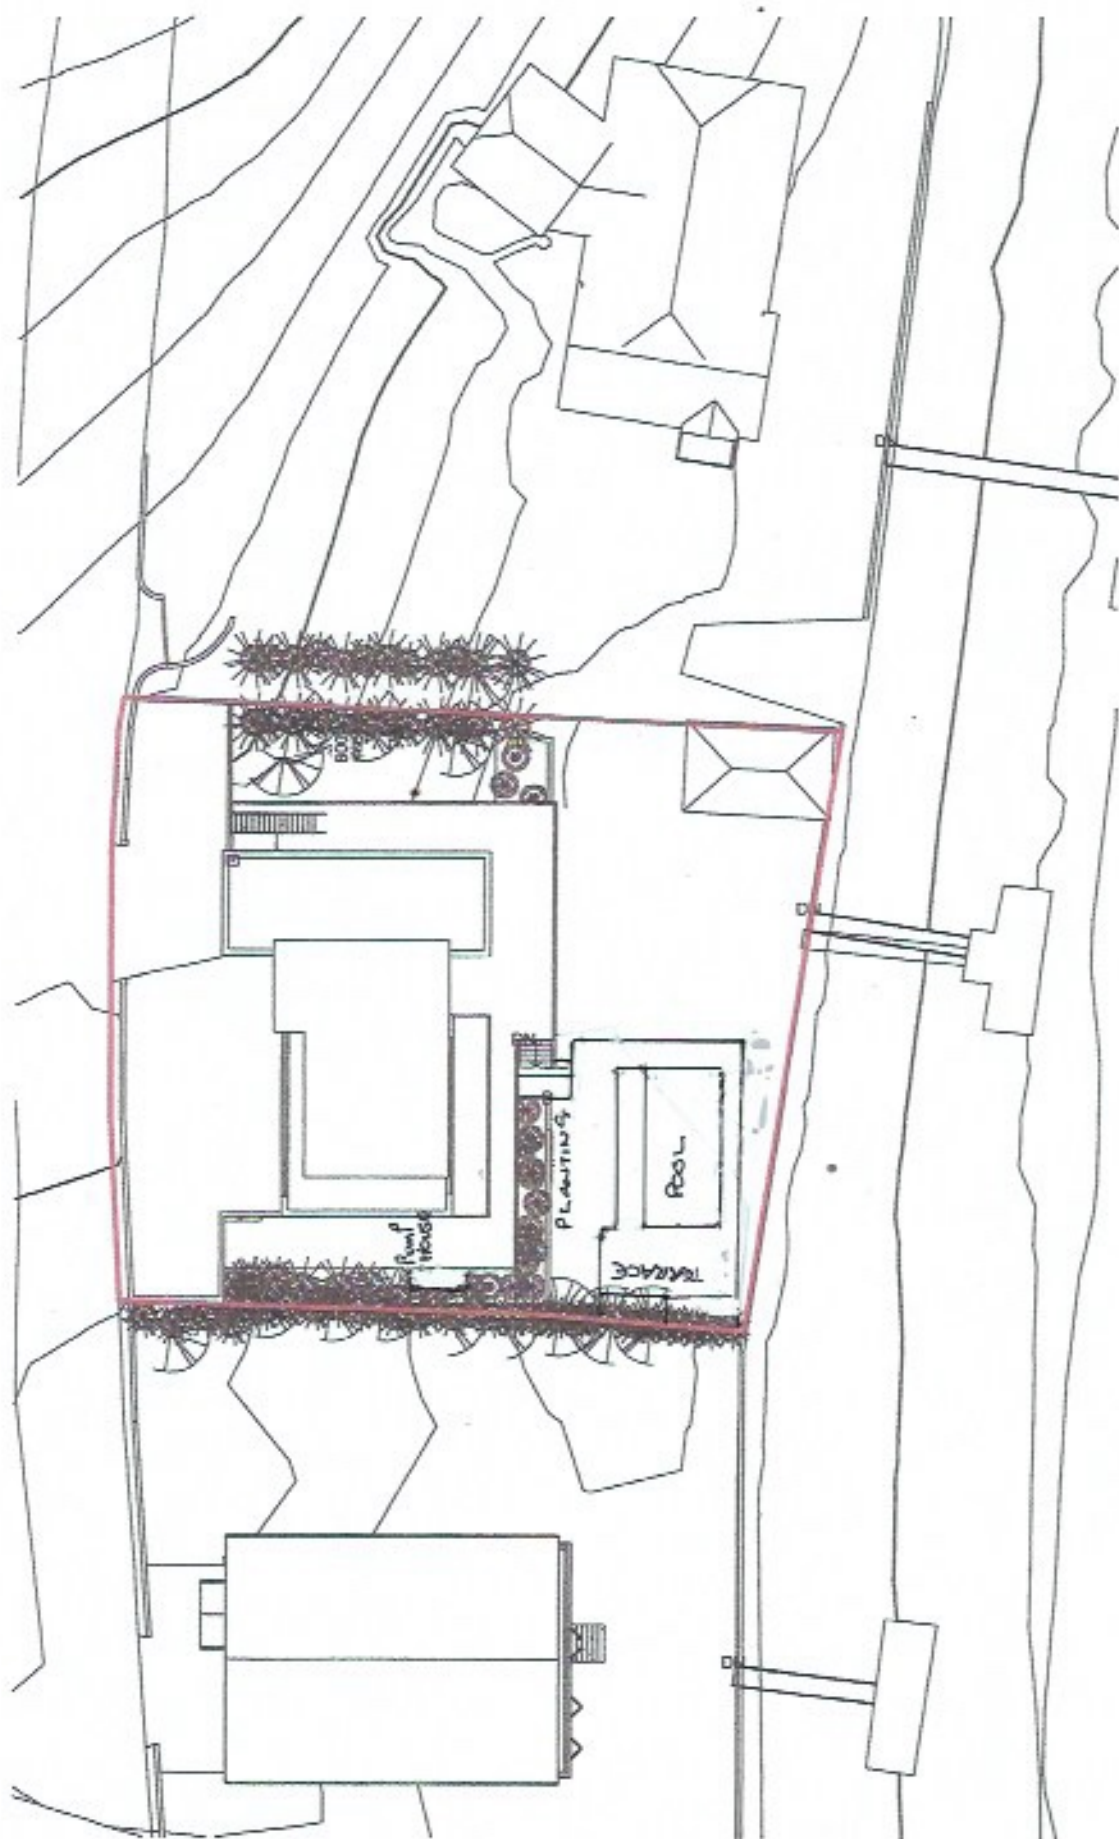

Proposed Site context plan

Project number	Project Number
Date	Issue Date
Drawn by	Author
Checked by	Checker

Scale 1:1250

P1 200

Annette & David Mead

Waters Edge

These drawings are for the proposed development of Waters Edge and should not be reproduced or used in any way without the permission of a Director of IJ Murray Associates Ltd.

IJ Murray Associates Ltd
350 Riverside
Hemel Hempstead
Herts SG9 6NR
Phone 01753 248115
Email info@ijma.co.uk

These drawings are for elevation and building resolution purposes only and are not for construction. All dimensions should be checked on site before work commences.

IJ Murray Associates Ltd
REGISTERED PRACTICE


www.ijma.co.uk