



Existing Front Elevation - 1:100

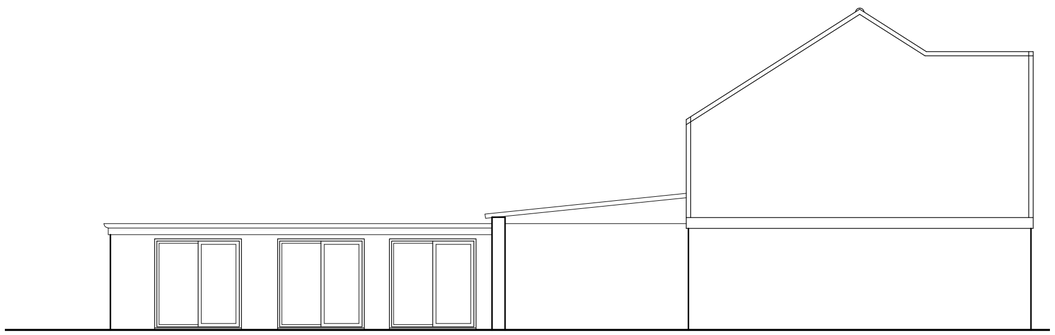

Existing Side Elevation - 1:100




Existing Rear Elevation - 1:100

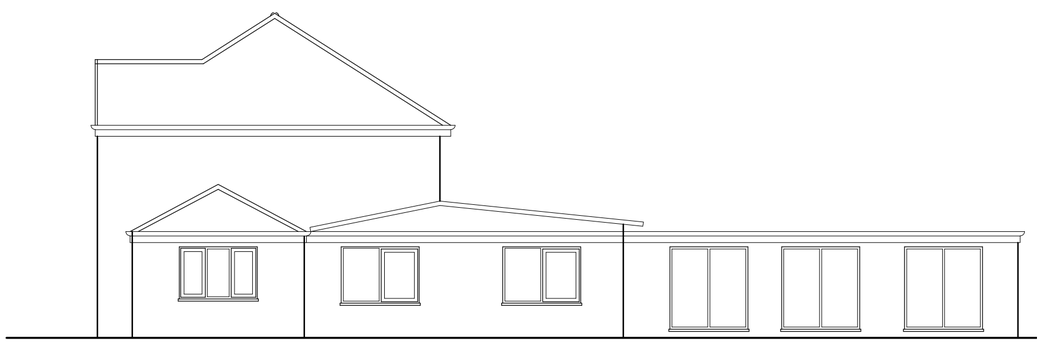

Existing Side Elevation - 1:100

0m 2m 4m 6m 8m 10m 12m 14m 16m 18m 20m

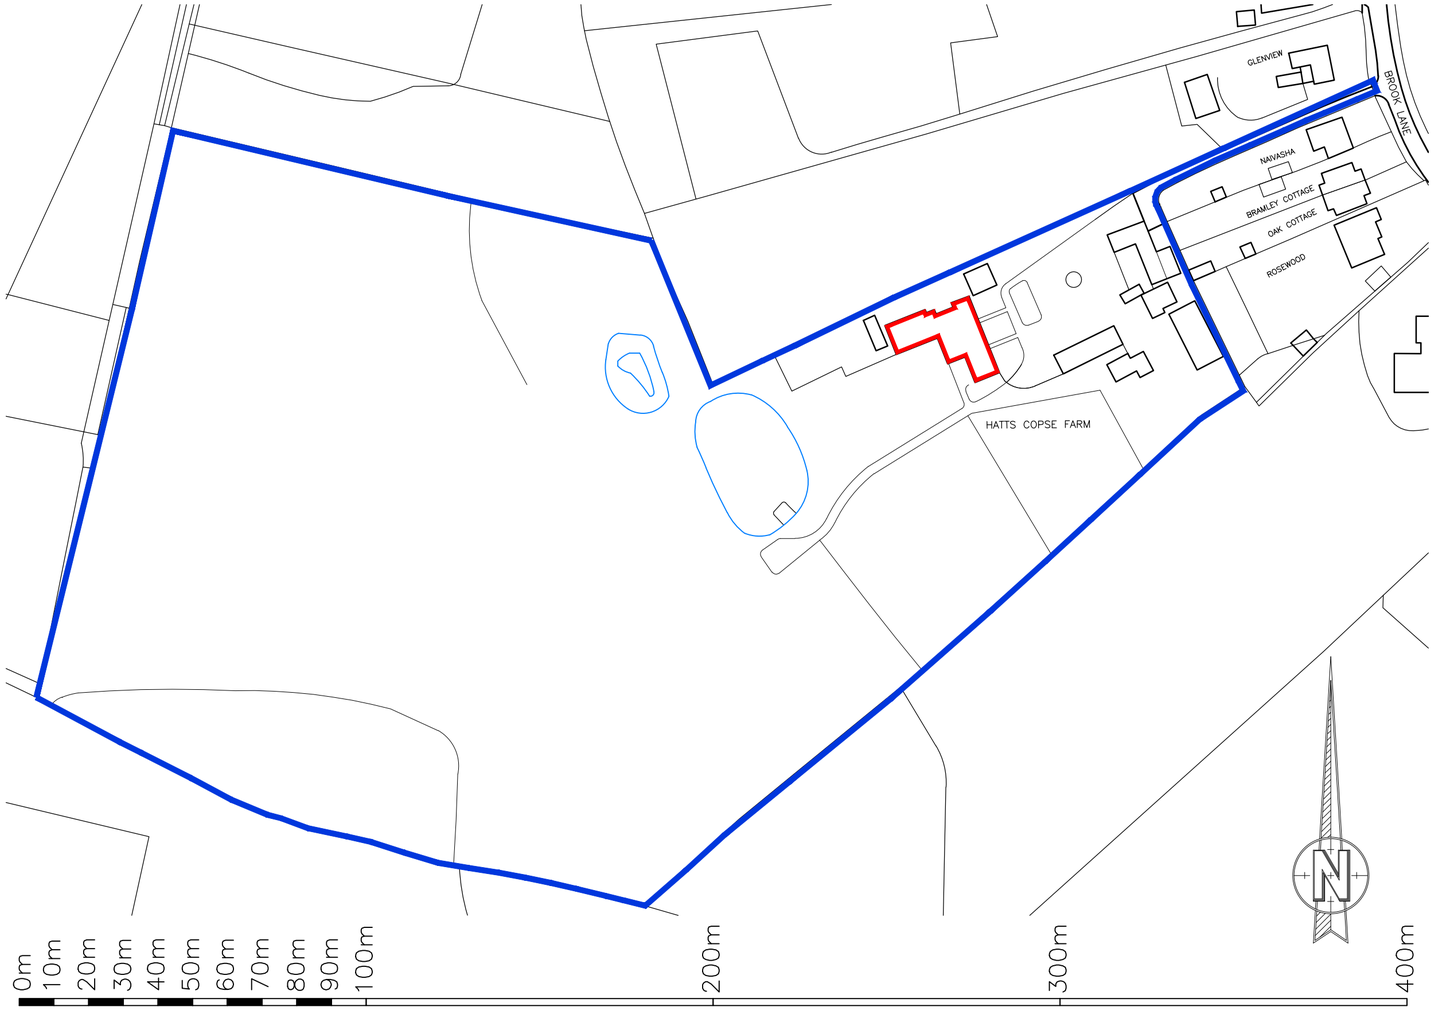

Location Plan @ 1:1250

Rev	Revision	By	Date

KNIGHT ARCHITECTURAL DESIGN
K.A.D. Ltd.
First Floor Unit 7
The Quarterdeck
Port Solent
PO6 4TP
T: 01489 660194
E: admin@k-a-d.co.uk
W: www.k-a-d.co.uk

Client

MR AND MRS B. KING

Project

HATTS COPOSE FARM
BROOK LANE
BOTLEY
SO30 2ER

Drawing

EXISTING ELEVATIONS

Scale	Date
1:100@A2	OCT 2022

Project no.	Sequential	Bldg/Floor	Detail	Rev
KAD	01	A	EX	.