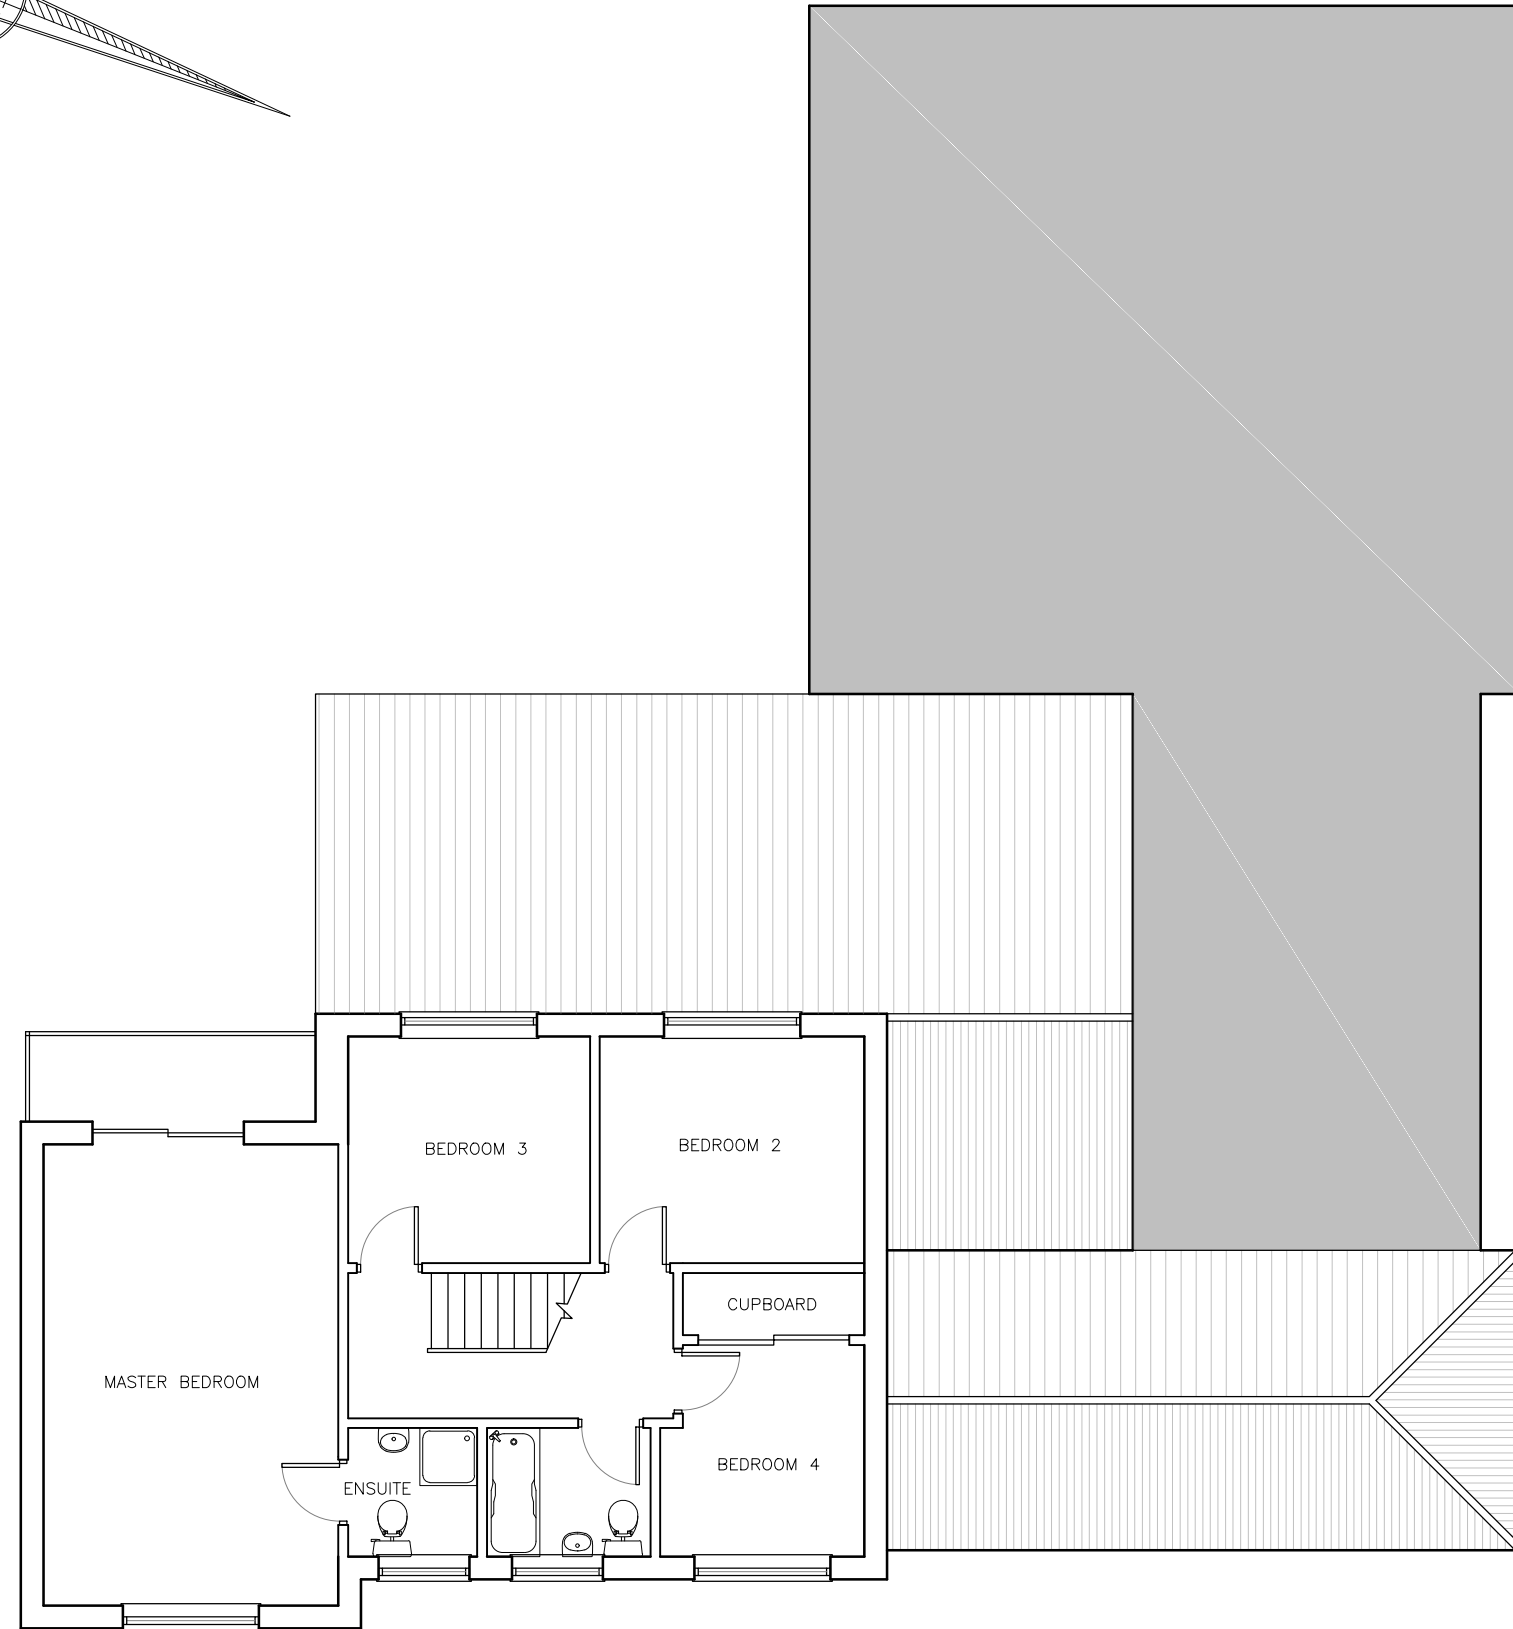


Project no.	Sequential	Bldg/Floor	Detail	Rev
KAD	01	A	EX	.