


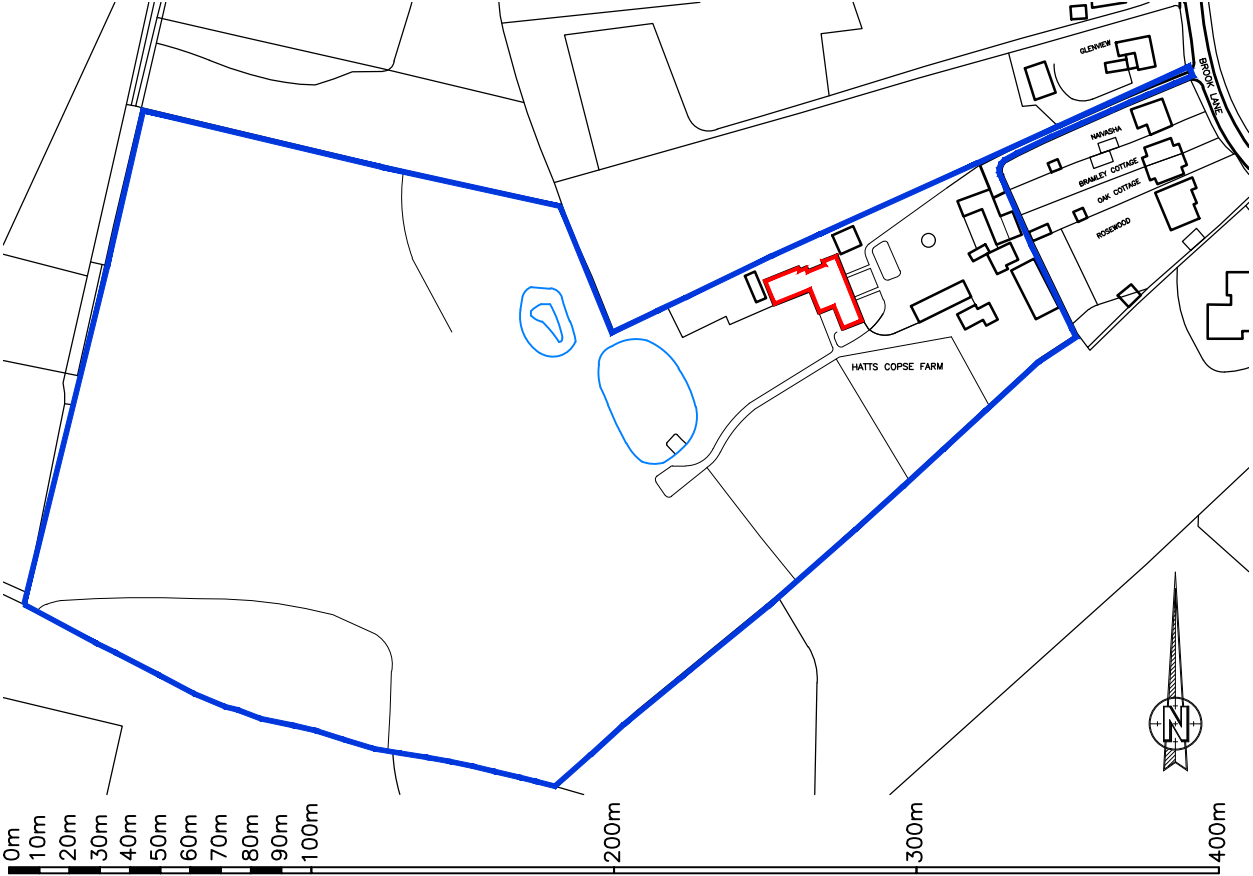


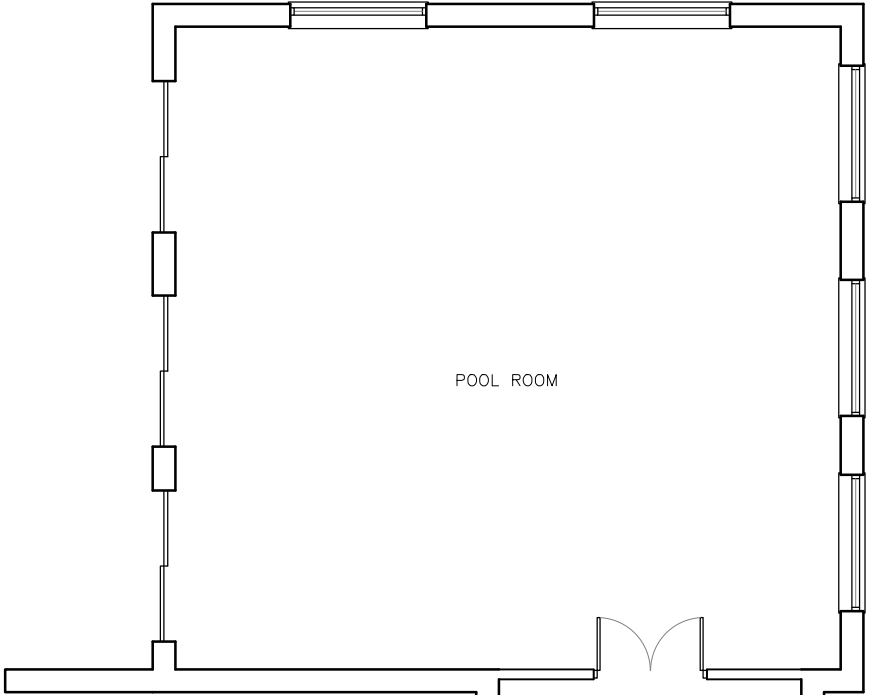

Location Plan @ 1:2500

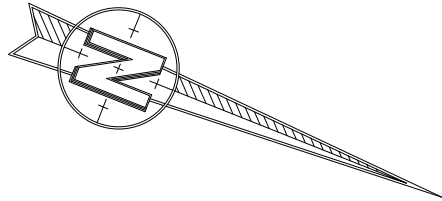

GROUND FLOOR @1:100

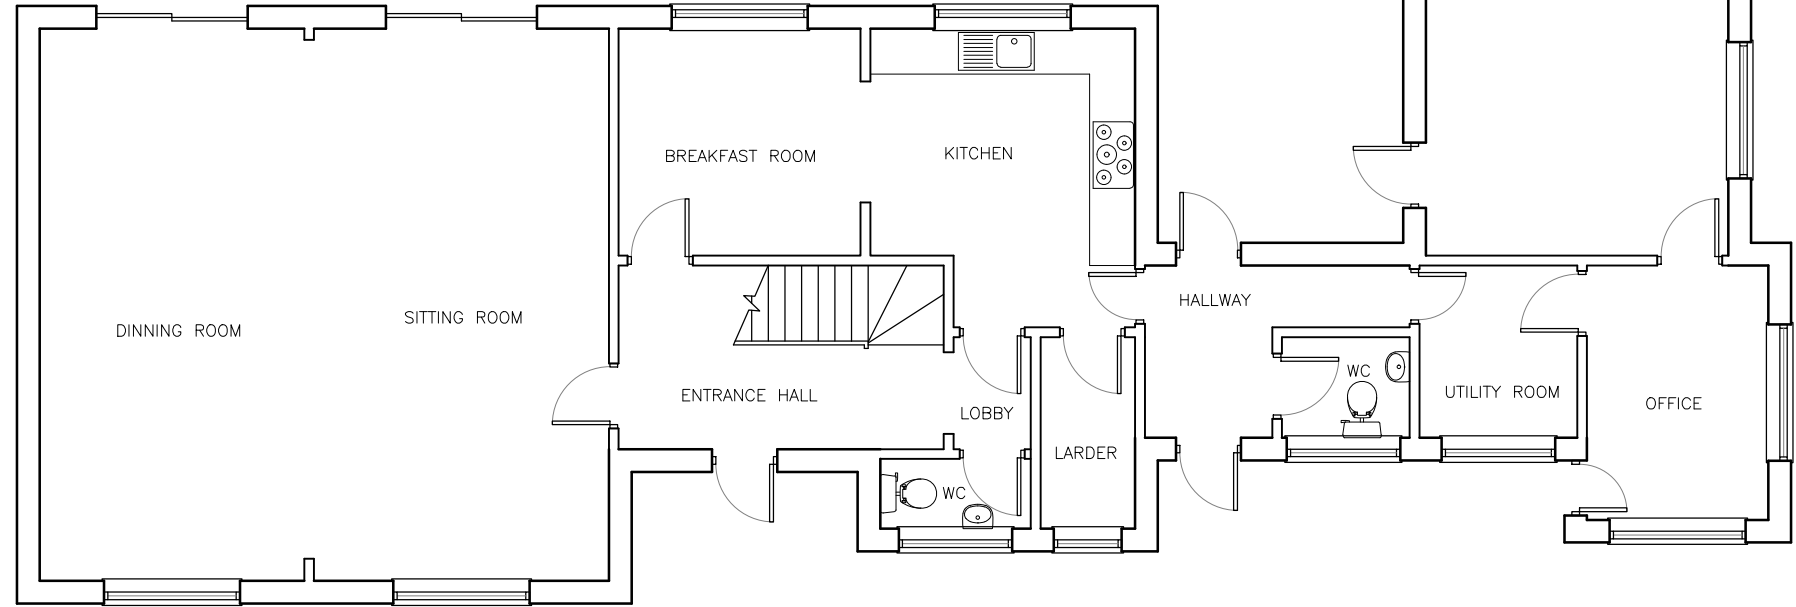

Rev	Revision	By	Date

K NIGHT
A RCHITECTURAL
D ESIGN

K.A.D. Ltd.
First Floor Unit 7
The Quarterdeck
Port Solent
PO6 4TP

T: 01489 660194
E: admin@k-a-d.co.uk
W: www.k-a-d.co.uk

Client
MR AND MRS B. KING

Project
**HATTS COPOSE FARM
BROOK LANE
BOTLEY
SO30 2ER**

Drawing
EXISTING FLOOR PLAN

Scale	1:100@A3	Date	SEP 2022		
-------	----------	------	----------	--	--

Project no.	Sequential	Bldg/Floor	Detail	Rev
KAD	01	A	EX	.