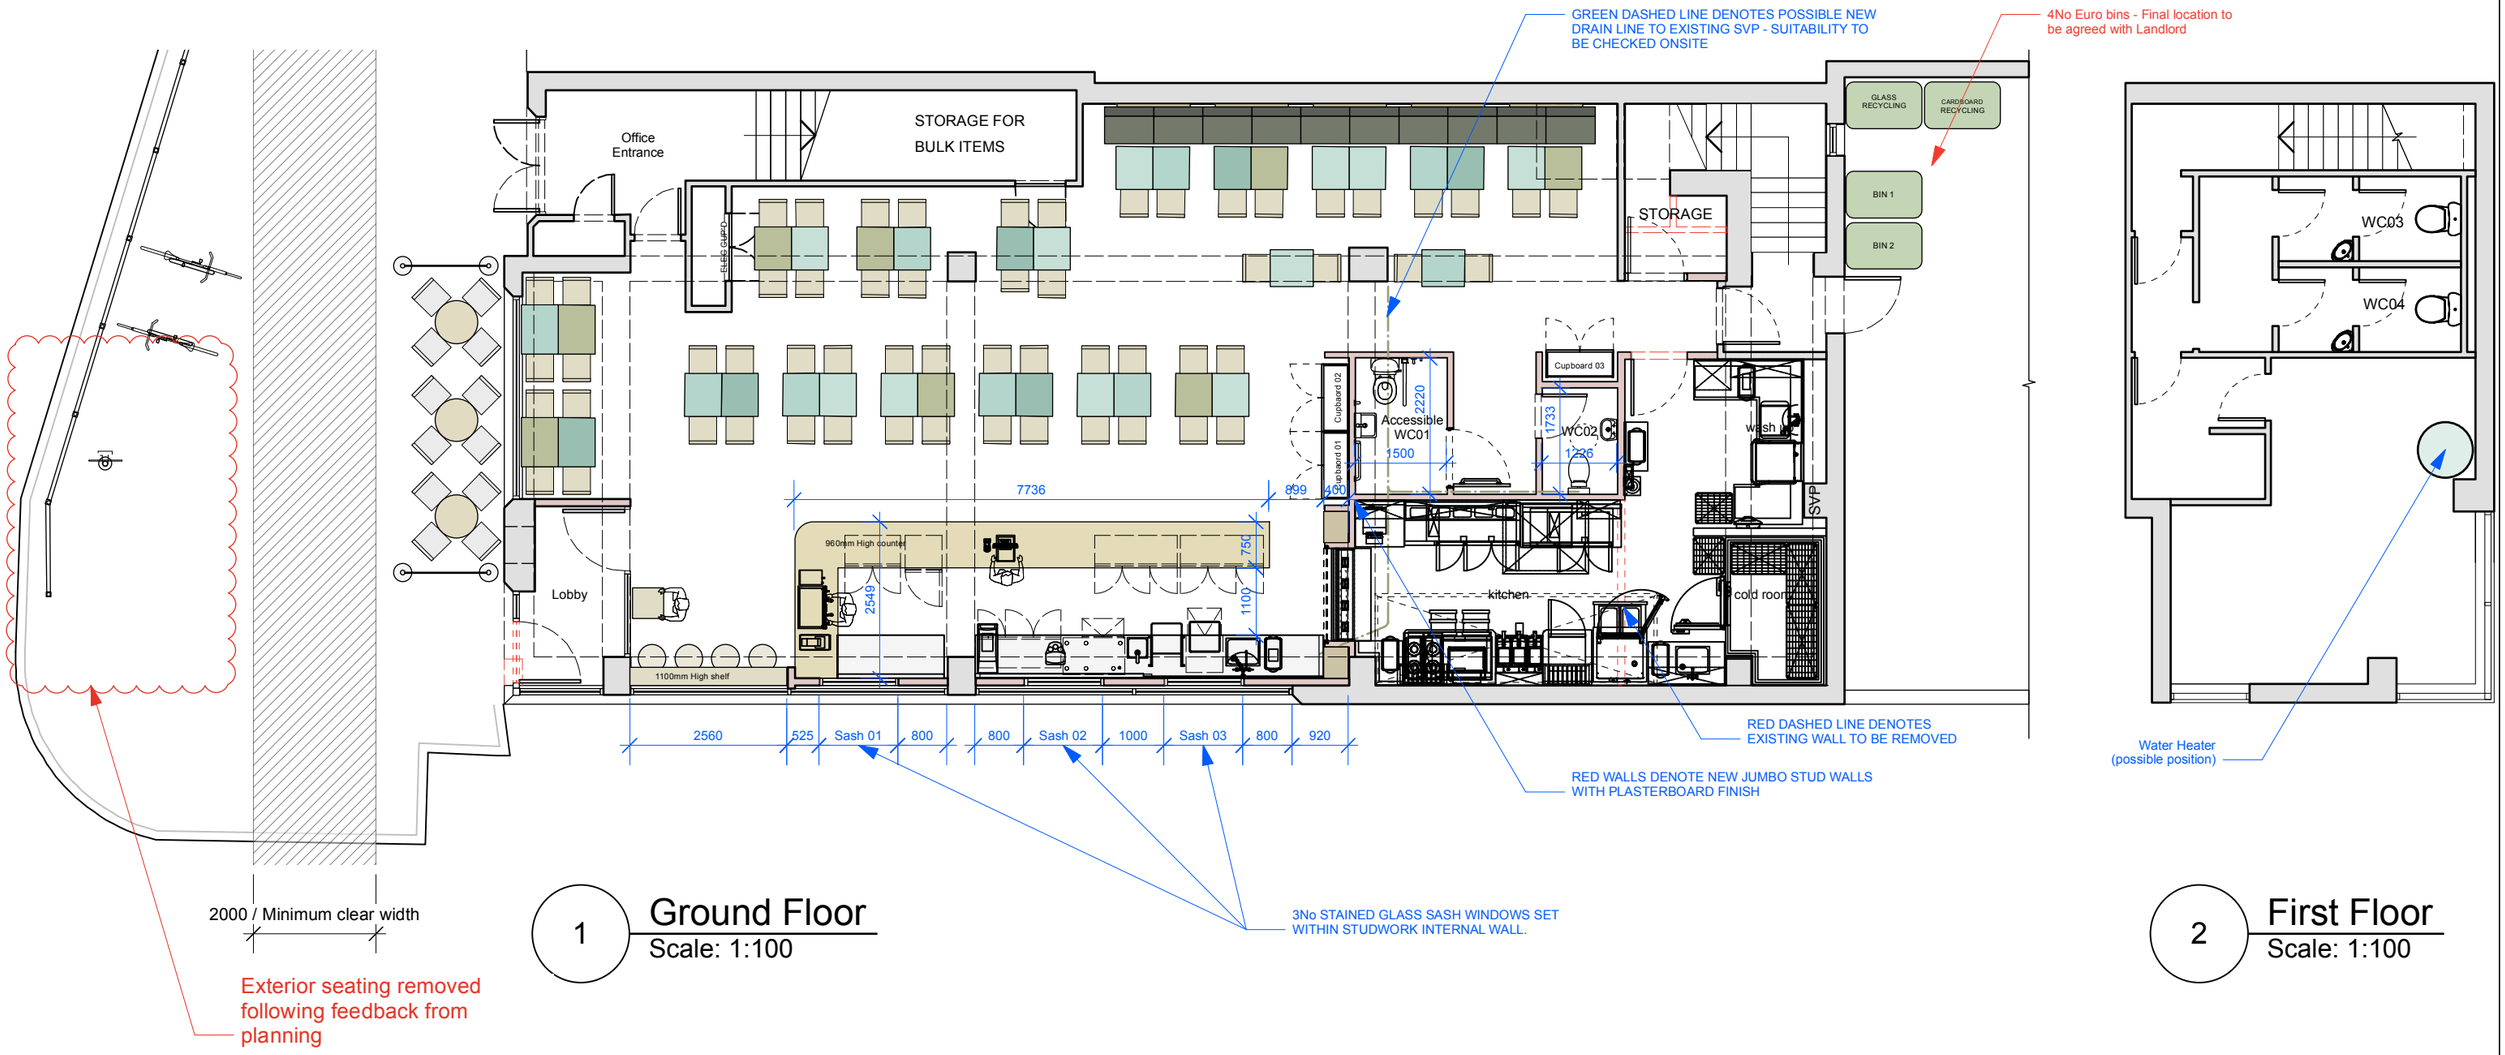

72 internal covers
12 exterior covers

PROPOSED PLANS

CDM NOTATION	INSERT X IN BOX 1 OR 2			
NO RISK/HAZARD DESIGNER HAS CHECKED THIS DRAWING & HAS IDENTIFIED NO INHERENT RISK ITEMS WITHIN MANUFACTURE, INSTALLATION, MAINTENANCE AND CUSTOMER OR STAFF OPERATION.	BOX 2	RH 1 *LOCATE TAG NEXT TO RISK ITEM*	1.DESIGNER'S DESCRIPTION OF RISK: DATE: 00/00/00 2.PARTY TO ADVISE ON REMOVAL OF RISK: DATE: 00/00/00 3.HOW RISK REMOVED/MANAGED: DATE: 00/00/00	
RISK/HAZARD IDENTIFIED DESIGNER HAS IDENTIFIED A RISK ATTACHED TO ITEMS WITHIN THIS DRAWING. THESE RISKS CANNOT BE REMOVED BY DESIGNER. DESIGNER REQUIRES INPUT BY NOMINATED PARTIES TO ENABLE SUBSEQUENT REMOVAL OF RISK. **IF BOX 2 TICKED - COMPLETE BELOW AS REQUIRED.**	BOX 2	RH 2 *LOCATE TAG NEXT TO RISK ITEM*	1.DESIGNER'S DESCRIPTION OF RISK: DATE: 00/00/00 2.PARTY TO ADVISE ON REMOVAL OF RISK: DATE: 00/00/00 3.HOW RISK REMOVED/MANAGED: DATE: 00/00/00	

DRAWING STATUS	
ISSUED FOR COMMENT BY CLIENT	X
APPROVED BY CLIENT	
ISSUED FOR PRICING	
ISSUED FOR CONSTRUCTION	

NOTE

THIS DRAWING IS THE PROPERTY OF ENGAGING INTERIORS LTD. COPYRIGHT IS RESERVED BY THEM AND THE DRAWING IS ISSUED ON THE CONDITION THAT IT IS NOT COPIED, REPRODUCED, RETAINED OR DISCLOSED TO ANY UNAUTHORIZED PERSON, EITHER WHOLLY OR IN PART WITHOUT THE CONSENT IN WRITING OF CRISPIN WILLIAMS LTD. DO NOT SCALE THIS DRAWING. FIGURED DIMENSIONS ONLY ARE TO BE USED IN PREFERENCE TO SMALL SCALE DRAWINGS. ALL DIMENSIONS ARE TO BE CHECKED ON SITE BEFORE ANY WORK PROCEEDS. ANY ERRORS OR OMISSIONS ARE TO BE REPORTED TO THE DESIGNER. IF IN DOUBT ASK.THE CONTRACTOR IS TO PROVIDE FULL SIZED SETTING OUT DRAWINGS BASED ON INFORMATION CONTAINED IN THIS DRAWING FOR THE DESIGNER'S APPROVAL PRIOR TO COMMENCING MANUFACTURE. THIS DRAWING IS TO BE READ IN CONJUNCTION WITH ALL THE RELEVANT CONSULTANTS AND/OR SPECIALISTS DRAWINGS OR DOCUMENTS AND ANY DISCREPANCIES OR VARIATIONS ARE TO BE NOTIFIED TO THE DESIGNER BEFORE THE AFFECTED WORK COMMENCES.

REVISION NOTE		
2022.08.19	CW	First issue of plans
2022.08.23	CW	Second issue of plans
2022.08.31	CW	Third issue of plans
2022.09.06	CW	Accessible WC details issued
2022.09.08	CW	Planning submission
2022.09.09	CW	Bin store added
2022.10.20	CW	8 exterior chairs removed

DRAWING TITLE	Proposed Plans		
DRAWN BY	CW	**CLIENT**	Josie's
SCALE @ A3	1:100	**PROJECT**	113 Winchester Rd, Chandlers Ford
DRAWING NO	02-0G	**DATE**	2022.08
REVISION	2022.10.20	**JOB NO**	1300

ENGAGING INTERIORS
Office : 01273 569133
Mobile : 0799 097 4480
E mail : crispin@engaginginteriors.uk
www.engaginginteriors.uk