


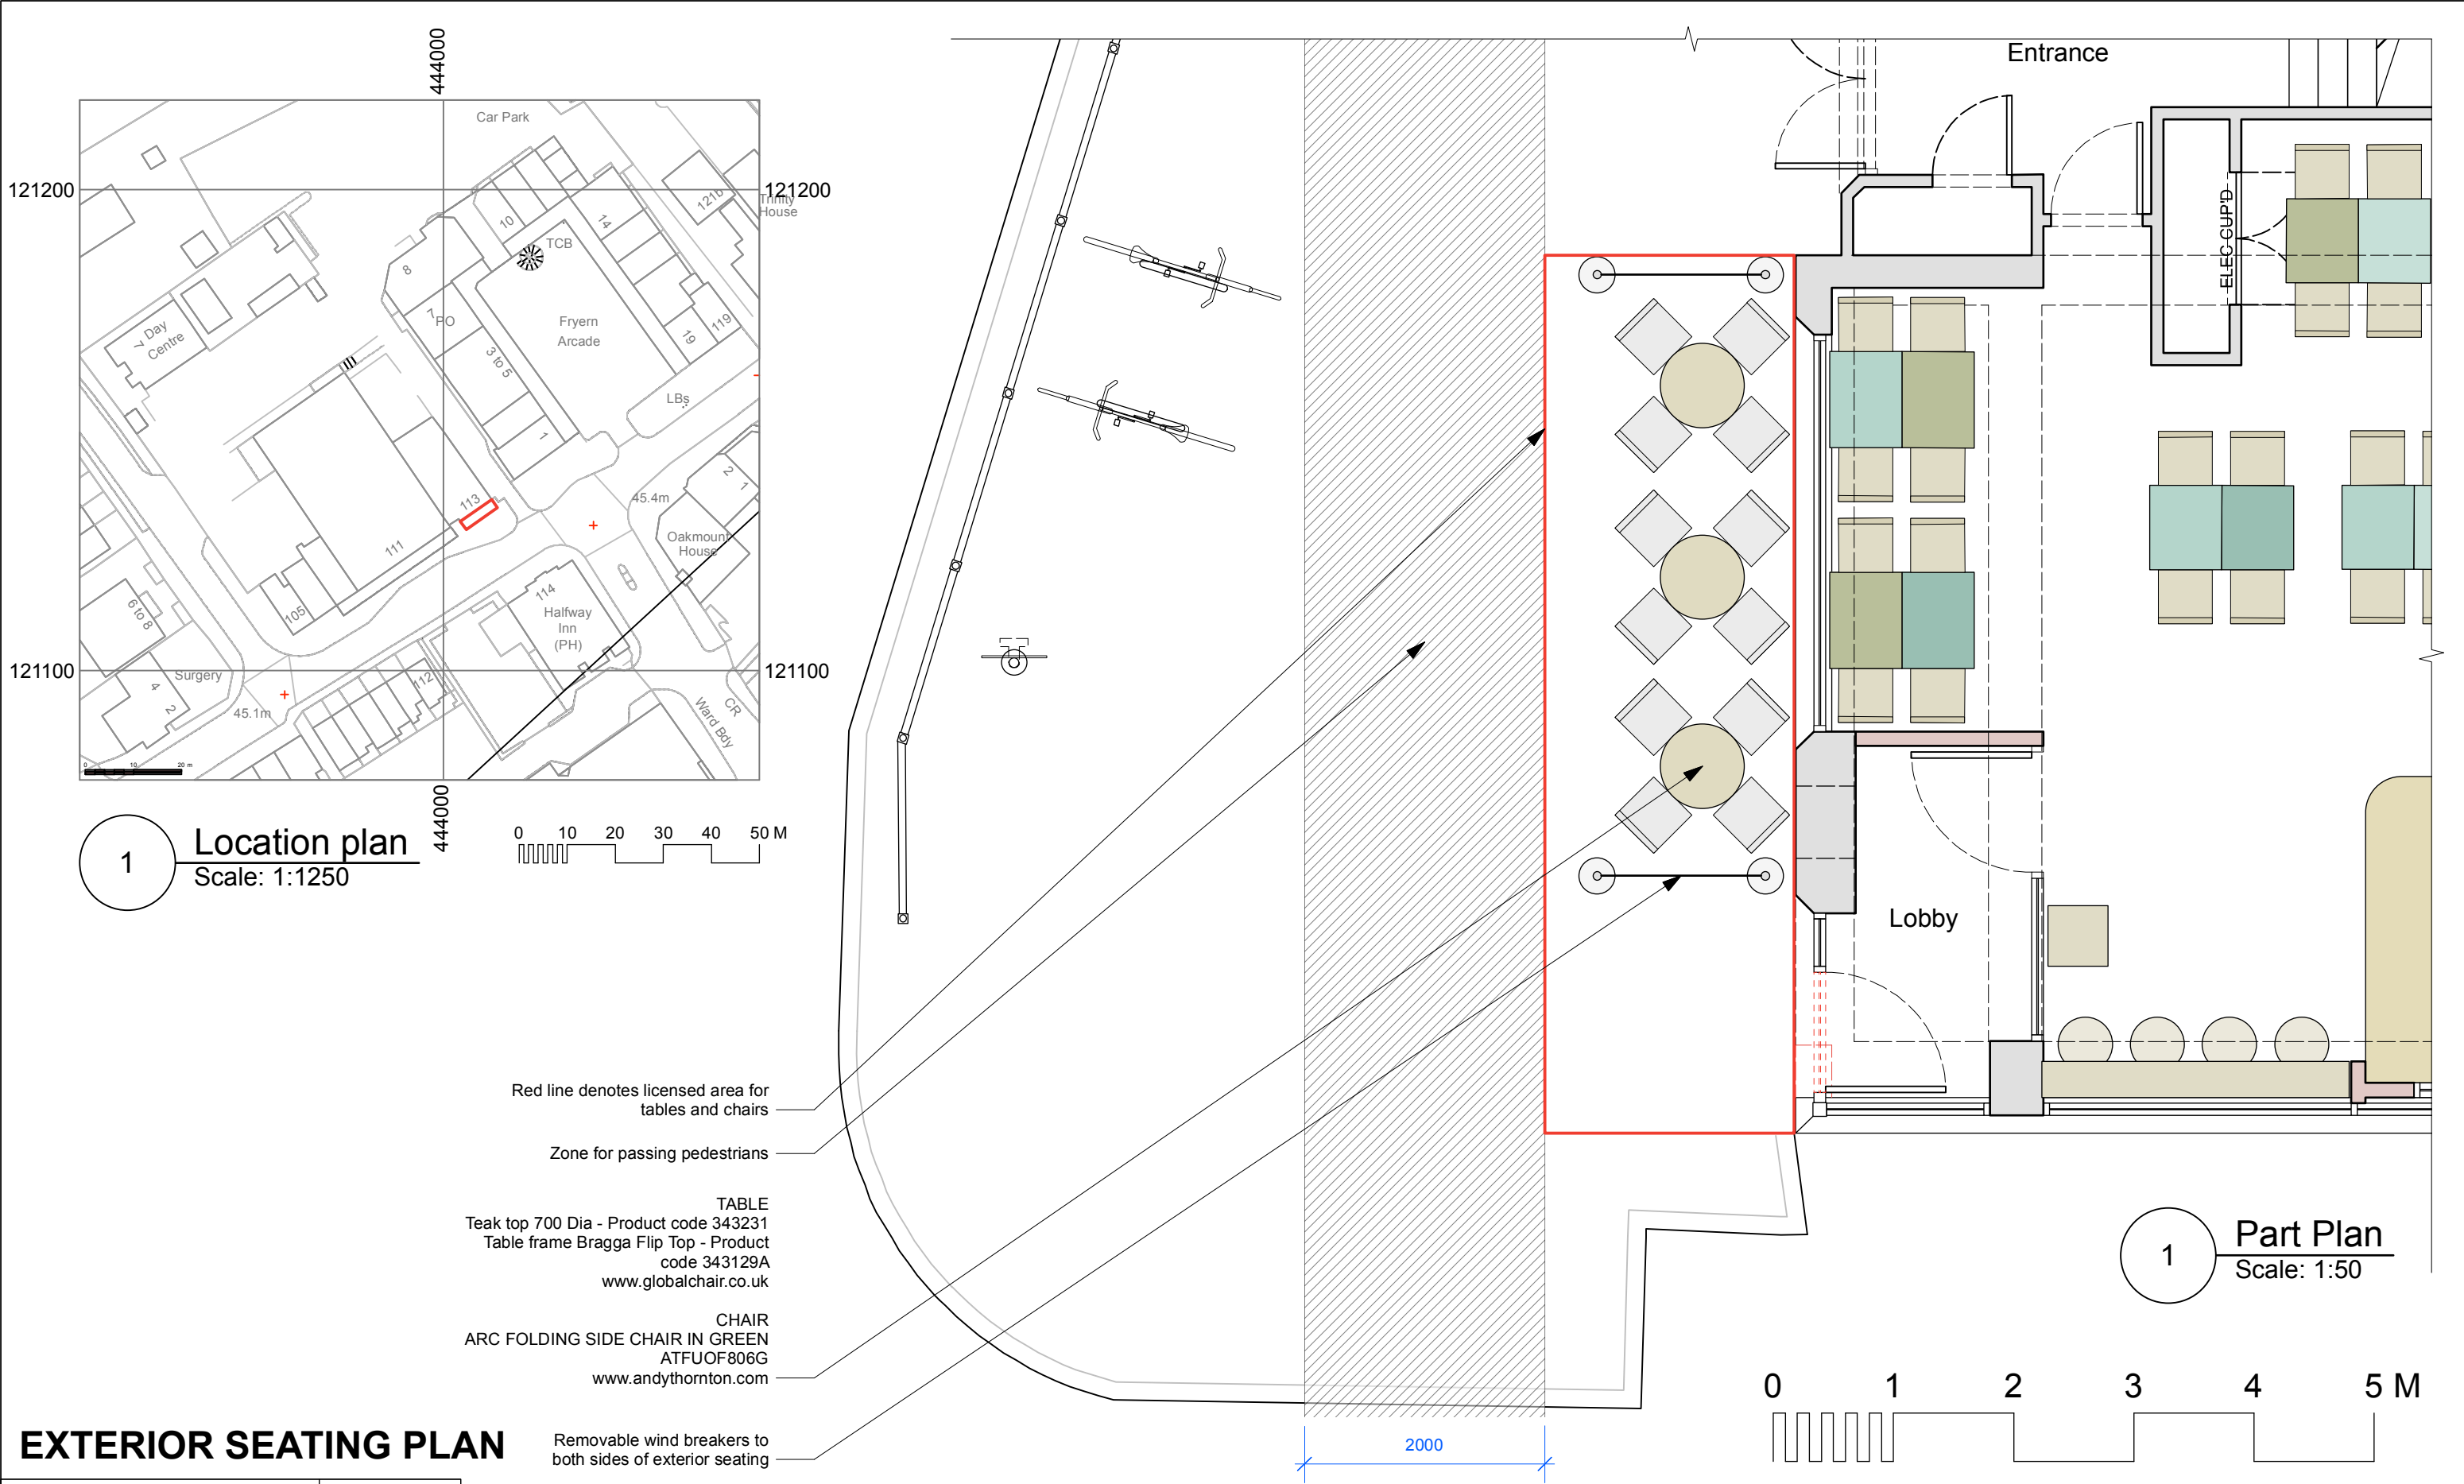

EXTERIOR SEATING PLAN

CDM NOTATION		INSERT X IN BOX 1 OR 2											
NO RISK/HAZARD DESIGNER HAS CHECKED THIS DRAWING & HAS IDENTIFIED NO INHERENT RISK ITEMS WITHIN MANUFACTURE, INSTALLATION, MAINTENANCE AND CUSTOMER OR STAFF OPERATION.	BOX 2	RH 1 LOCATE TAG NEXT TO RISK ITEM	1.DESIGNER'S DESCRIPTION OF RISK: DATE: 00/00/00		DRAWING STATUS		NOTE	REVISION NOTE				DRAWING TITLE EXTERIOR SEATING PLAN	
			2.PARTY TO ADVISE ON REMOVAL OF RISK: DATE: 00/00/00	ISSUED FOR COMMENT BY CLIENT								DRAWN BY CW	CLIENT Josie's
			3.HOW RISK REMOVED/MANAGED: DATE: 00/00/00	APPROVED BY CLIENT								SCALE @ A3 1:50	PROJECT 113 Winchester Rd, Chandlers Ford
RISK/HAZARD IDENTIFIED DESIGNER HAS IDENTIFIED A RISK ATTACHED TO ITEMS WITHIN THIS DRAWING. THESE RISKS CANNOT BE REMOVED BY DESIGNER. DESIGNER REQUIRES INPUT BY NOMINATED PARTIES TO ENABLE SUBSEQUENT REMOVAL OF RISK. IF BOX 2 TICKED - COMPLETE BELOW AS REQUIRED.	BOX 2	RH 2 LOCATE TAG NEXT TO RISK ITEM	1.DESIGNER'S DESCRIPTION OF RISK: DATE: 00/00/00		DRAWING STATUS		NOTE	REVISION NOTE				DRAWING NO 08-06	DATE 2022.08
			2.PARTY TO ADVISE ON REMOVAL OF RISK: DATE: 00/00/00	ISSUED FOR PRICING								REVISION 2022.10.20	JOB NO 1300
			3.HOW RISK REMOVED/MANAGED: DATE: 00/00/00	ISSUED FOR CONSTRUCTION									
E ENGAGING INTERIORS Office: 01273 569133 Mobile: 0799 097 4480 E mail : crispin@engaginginteriors.uk www.engaginginteriors.uk													