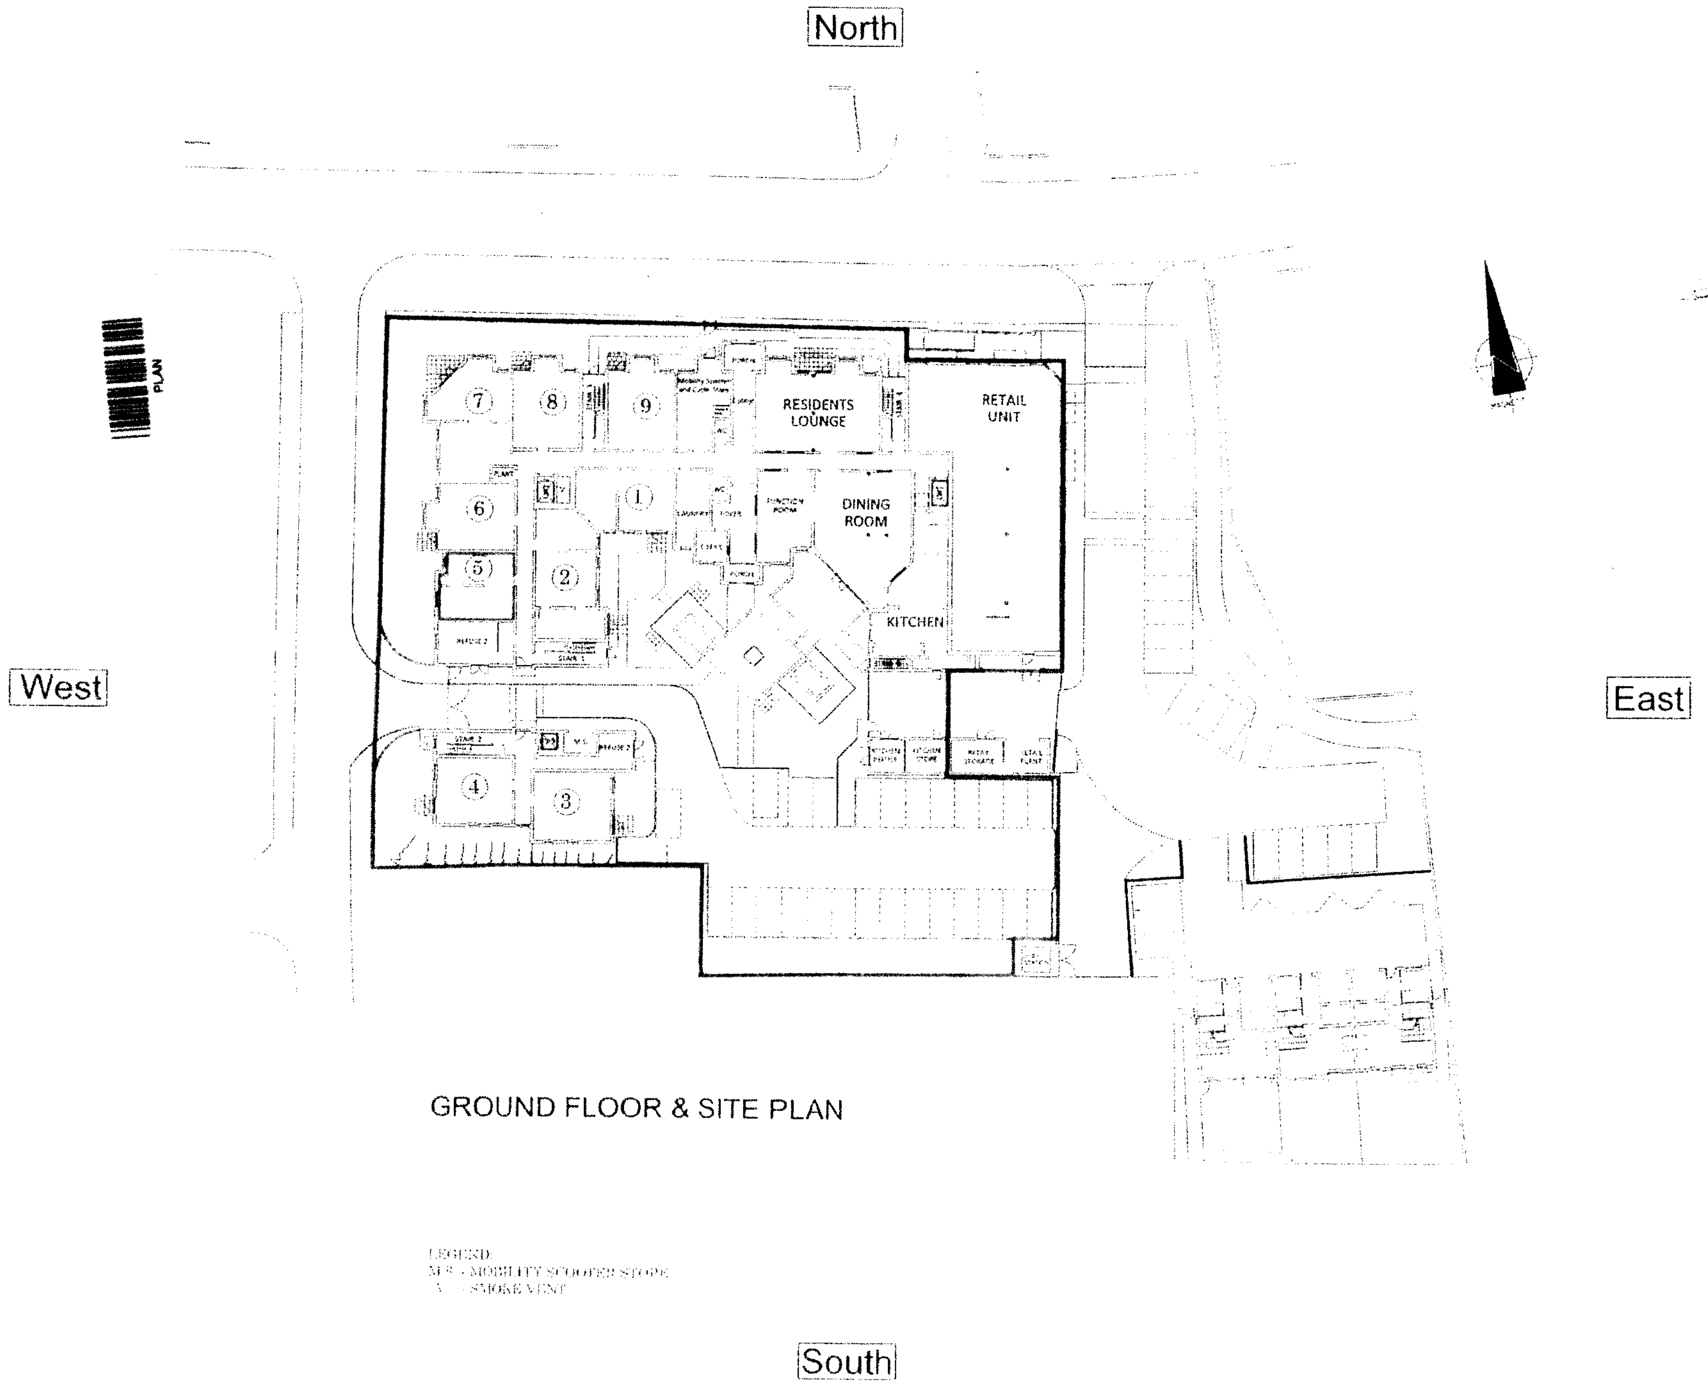

GROUND FLOOR & SITE PLAN

LEGEND
MS - MOBILITY SCOOTER STORE
SV - SMOKE VENT

REVISIONS

Rev.		Date	By
A	Vehicular gates relocated	22.02.12	
B	Parcel added - Plot 1	22.02.12	

Philip M. Davies BA (Hons), Dip Arch, R.I.B.A
Regional Design Director

Client
McCarthy & Stone
Retirement Lifestyles Ltd

ALL DIMENSIONS TO BE CHECKED ON SITE. WORK TO FIGURED DIMENSIONS ONLY. REPORT DISCREPANCIES TO THE ARCHITECT AT ONCE BEFORE PROCEEDING.

© McCarthy & Stone Retirement Lifestyles Limited 2009-2011. All rights reserved. The reproduction of all or any part of this drawing/document and/or construction of any building or part of a building or structure to which this drawing/document relates without the written permission of the copyright owner is prohibited.

Project Title
Assisted Living Extra Care
Centris Site, Leigh Road,
Eastleigh, SO50 4DS.

Drawing Title
LEGAL PLAN (1 of 2)

Drawing No. 01-1710-32
Rev. B

CAD plot date 02 Jul 2012 - 09:23am