




Front (North-East Facing) Elevation
AS EXISTING
Scale 1:100

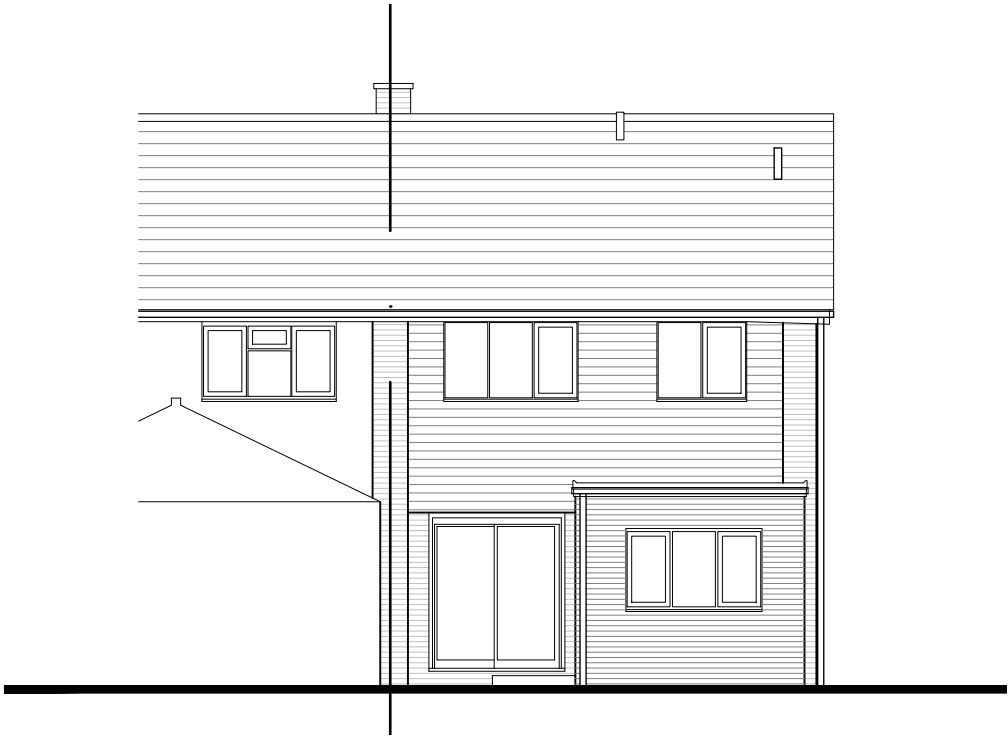

Rear (South-West Facing) Elevation
AS EXISTING



Side (South-East Facing) Elevation
AS EXISTING

No.	Description	Date
-----	-------------	------

SC Architecture
Anchor House, School Lane
Chandlers Ford, Eastleigh
Hampshire SO53 4DY

T: 023 8026 9222
E: info@sc-architecture.co.uk
W: www.sc-architecture.co.uk

RIBA 
Chartered Practice

Drawing Title:
Existing Elevations

Project Title:
207 Bodycoats Road,
Chandler's Ford
SO53 2JA

Drawing No.:
4462-P-03

Revision: -

Date: Oct 2022

Scale: 1:100

Drawn: AV

Checked: MSS

This drawing is the copyright of the company and must not be reproduced or used without permission. Annotated dimensions are to be taken in preference to scaled dimensions and site dimensions must be checked before work is commenced