




Front (North-East Facing) Elevation
AS PROPOSED

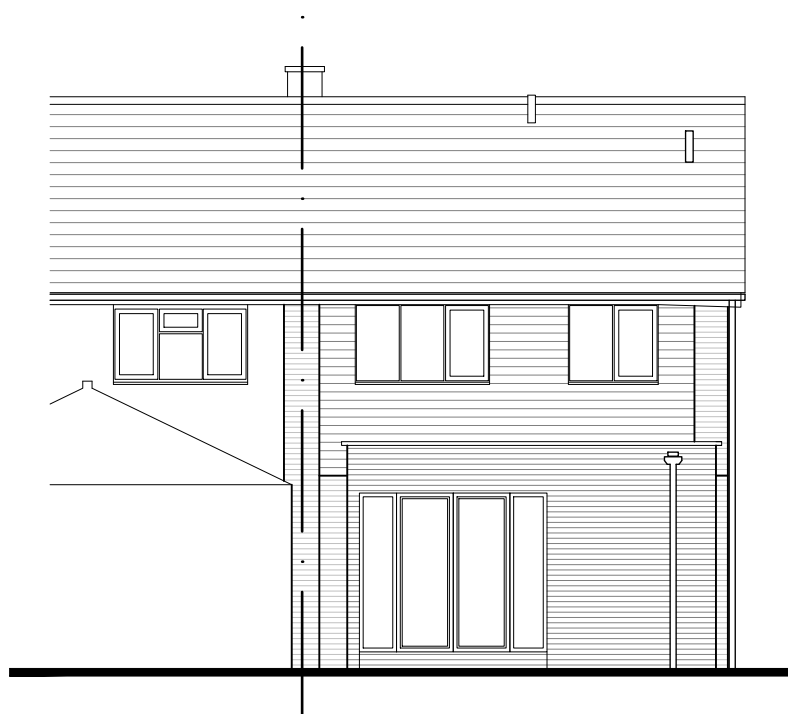

Rear (South-West Facing) Elevation
AS PROPOSED



Side (South-East Facing) Elevation
AS PROPOSED

MATERIAL SCHEDULE:

Walls - Yellow facing brickwork to match existing. Tile hanging to remain.

Roof - Brown Clay Roof Tiles. Single-ply flat roof with brick parapet.

Windows - White UPVC window frames

Doors - White UPVC door frames.

RWP - White UPVC guttering.

No.	Description	Date
-----	-------------	------

SC Architecture
Anchor House, School Lane
Chandlers Ford, Eastleigh
Hampshire SO53 4DY

T: 023 8026 9222
E: info@sc-architecture.co.uk
W: www.sc-architecture.co.uk

RIBA 
Chartered Practice

Drawing Title:
Proposed Elevations

Project Title:
207 Bodycoats Road,
Chandler's Ford
SO53 2JA

Drawing No.:
4462-P-05

Revision: -

Date: Oct 2022

Scale: 1:100

Drawn: AV

Checked: MSS

This drawing is the copyright of the company and must not be reproduced or used without permission. Annotated dimensions are to be taken in preference to scaled dimensions and site dimensions must be checked before work is commenced