



Outline of existing dwelling under consideration (H/22/93513)

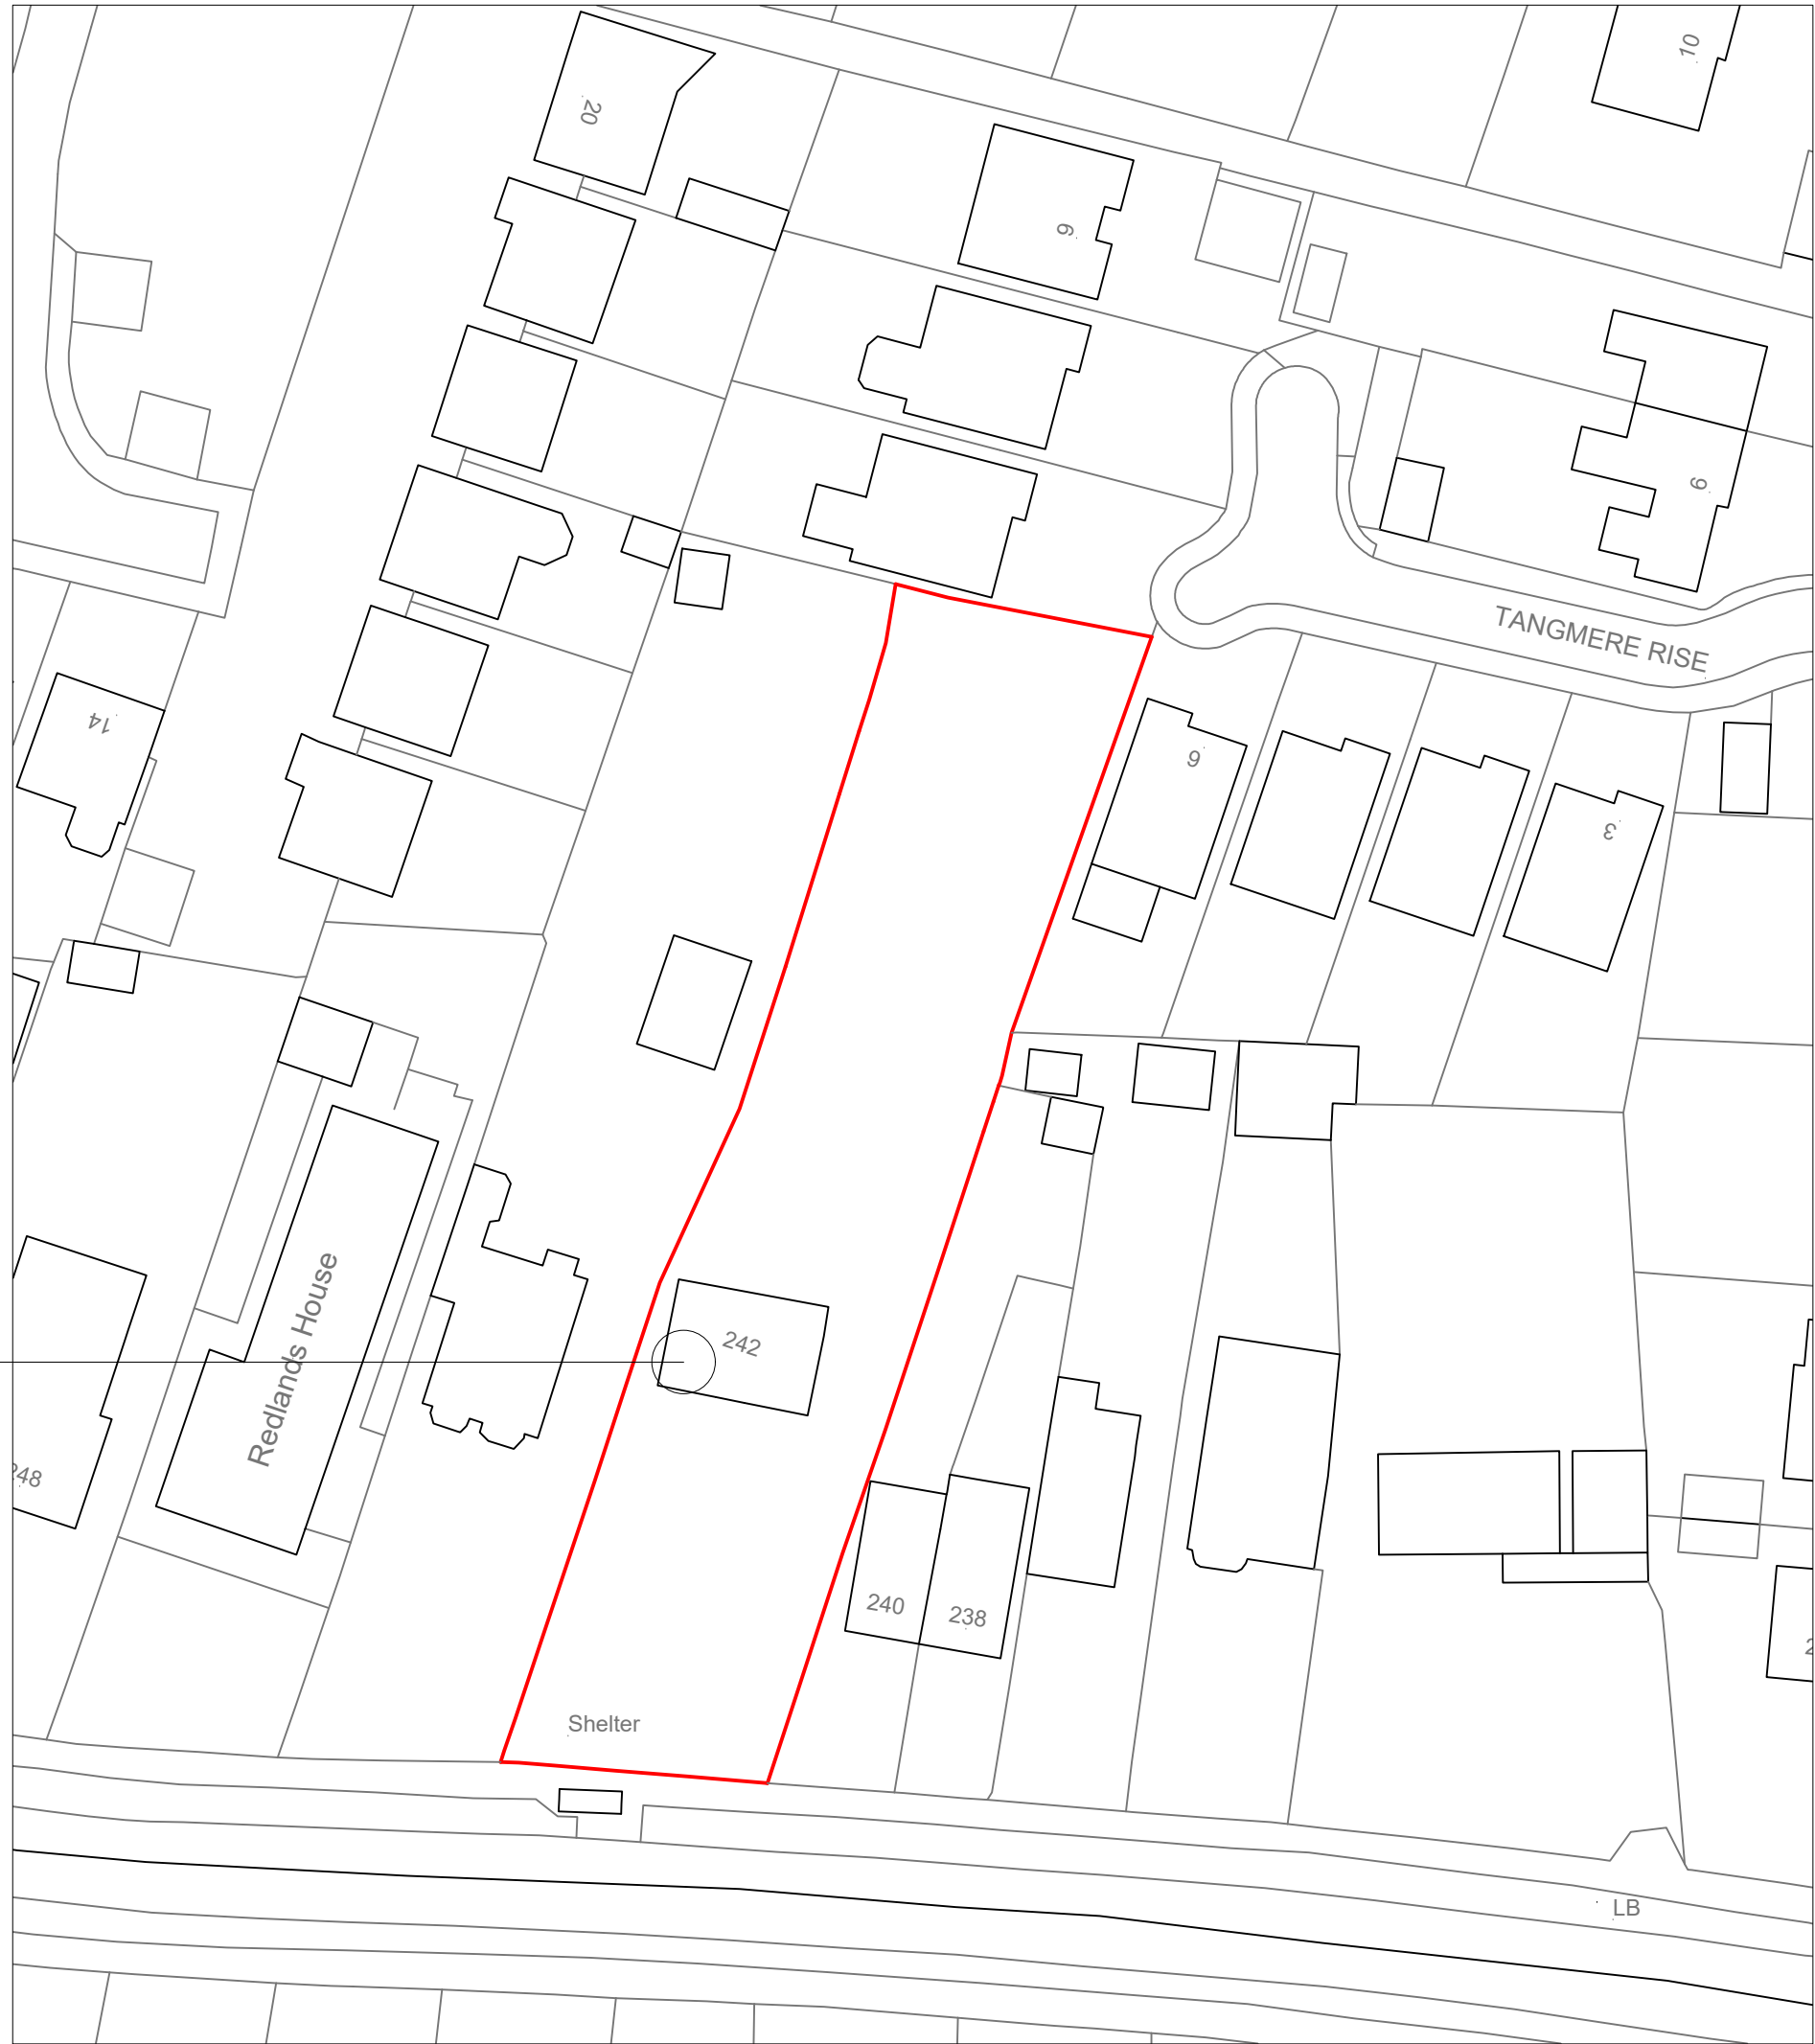

Block Plan - As Existing 1:500

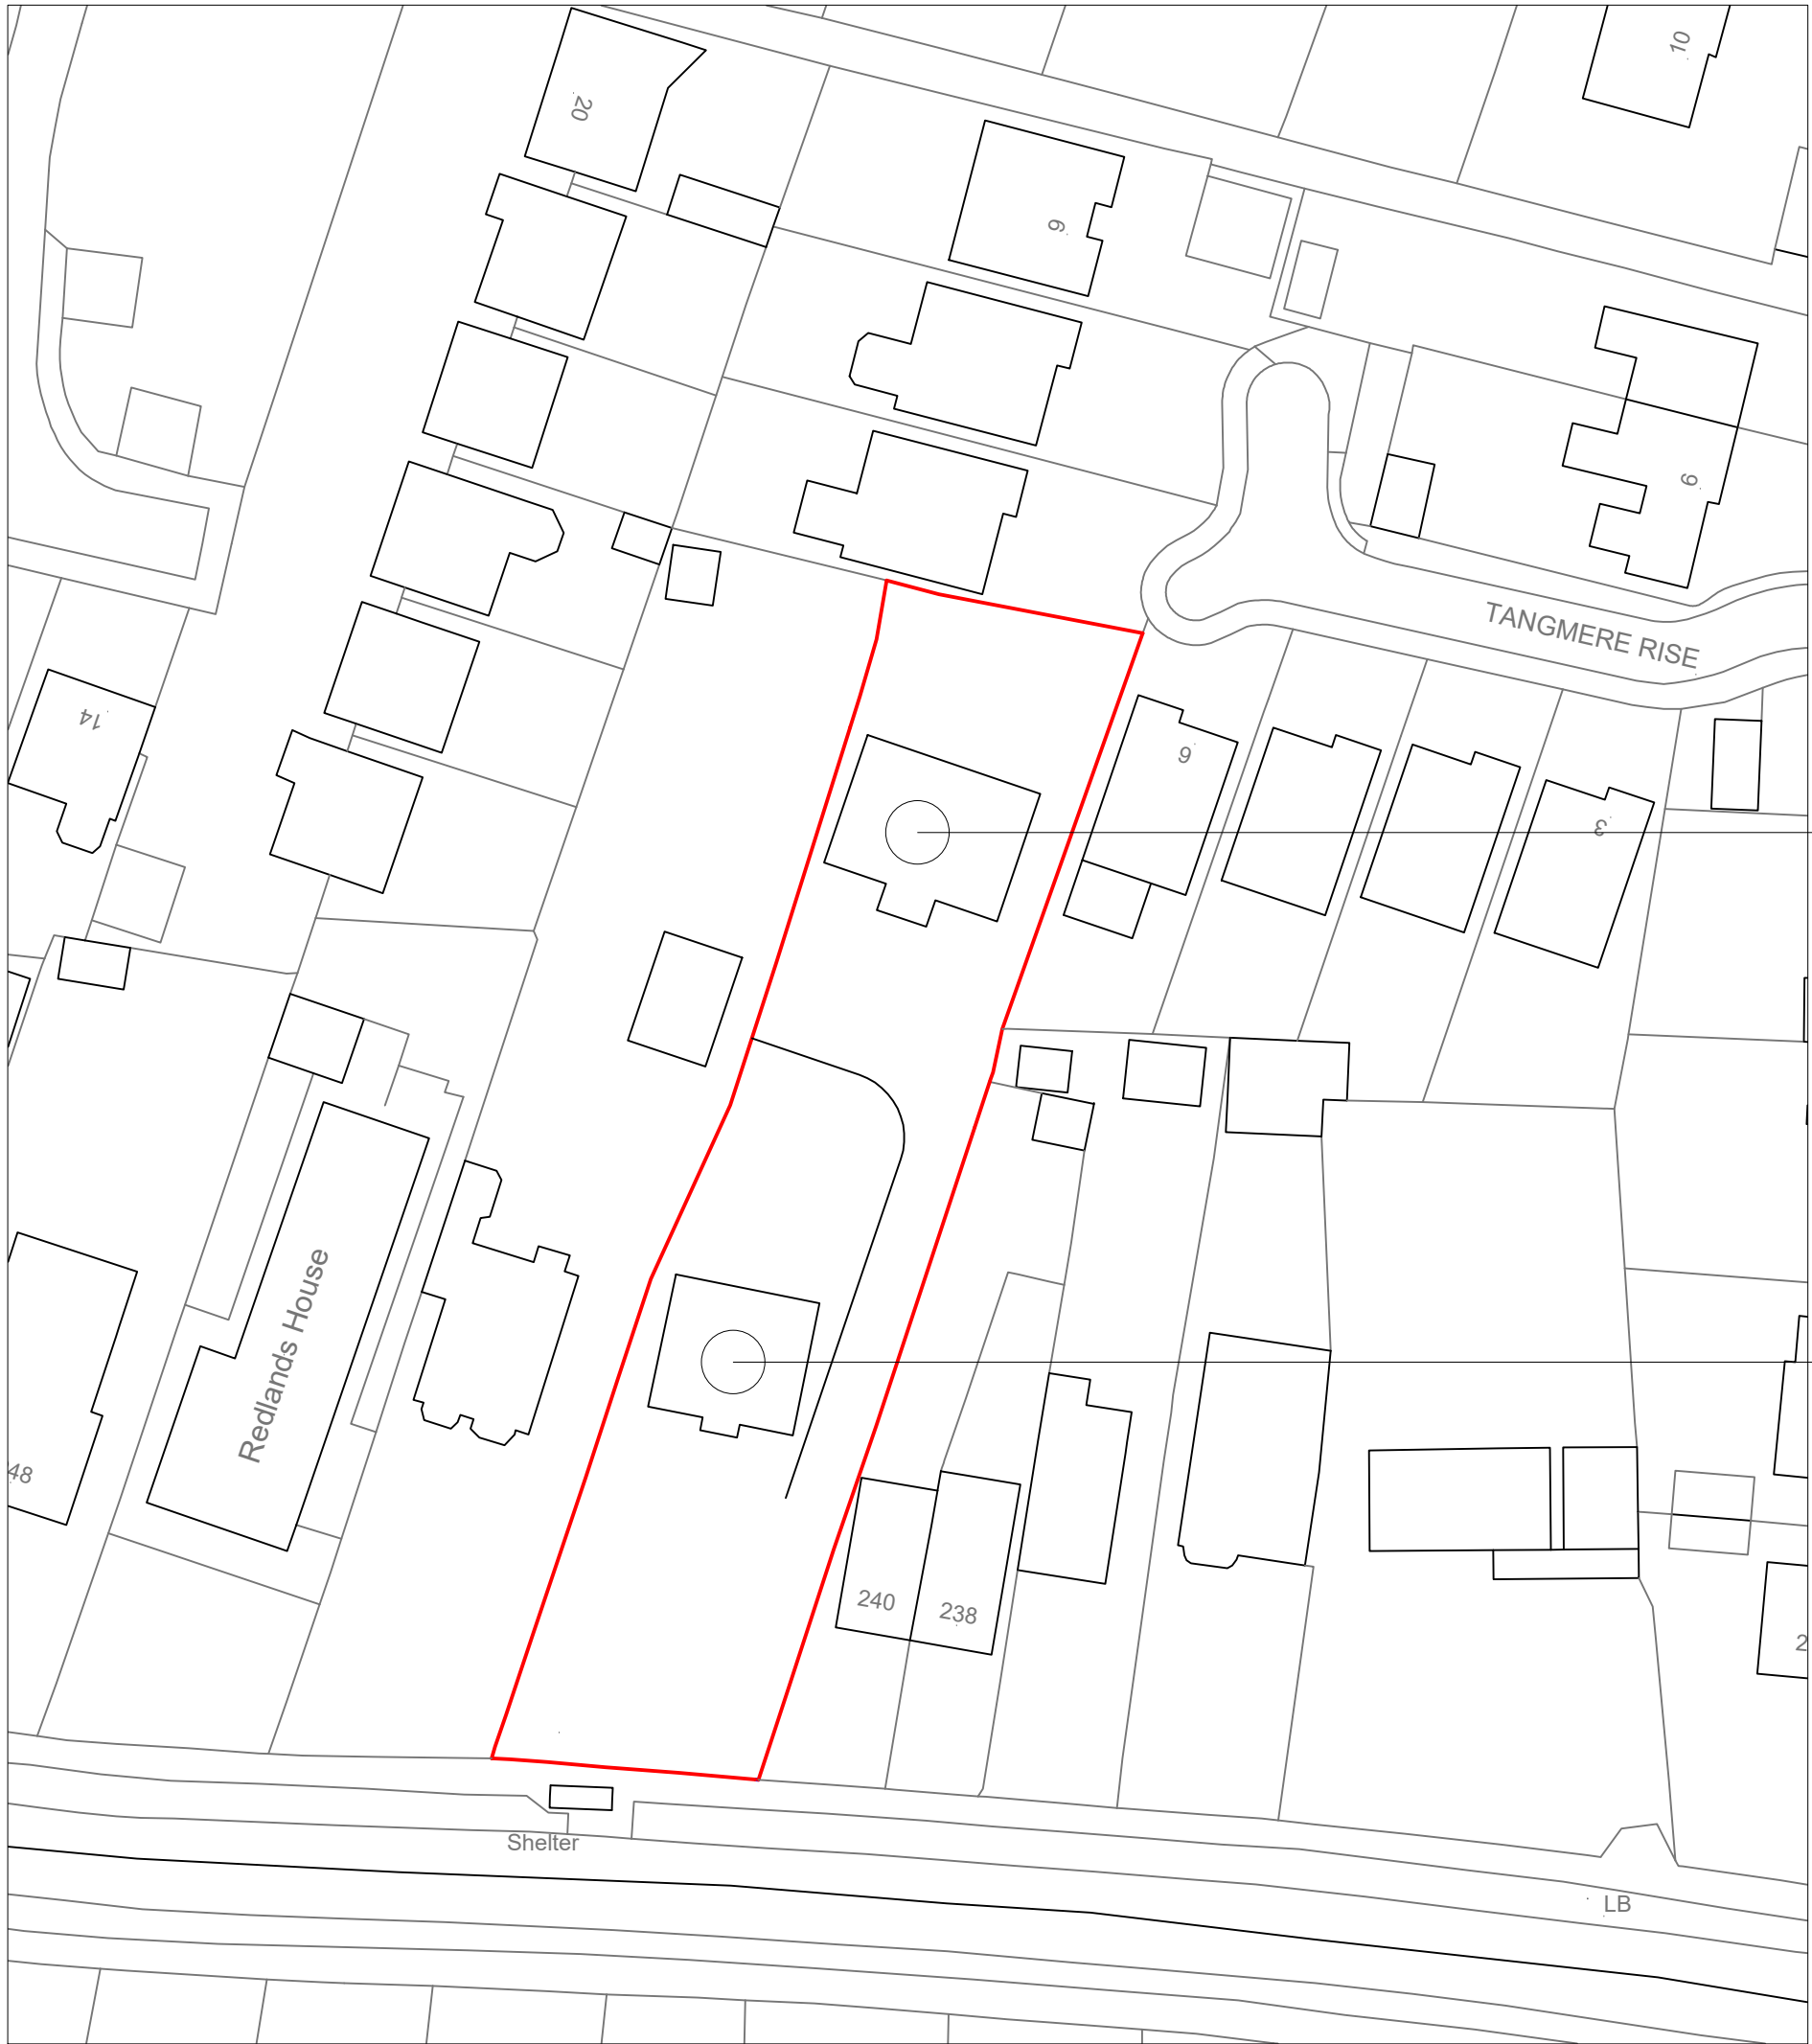

Block Plan - As Proposed 1:500

Proposed New Dwelling

Outline of extended existing dwelling

|      |                                 |    |          |
|------|---------------------------------|----|----------|
| -    | Issued for Planning Application | NJ | 20-10-22 |
| Rev. |                                 | By | Date     |

Wildern Architecture Ltd  
The Hawthorns, 105 Dibles Road,  
Warsash, Southampton, SO31 9JL  
07920 260758

Project  
242 Leigh Road, Chandler's  
Ford, Eastleigh, SO53 3AW

Client  
Mr K Turner

|                                                    |             |          |          |
|----------------------------------------------------|-------------|----------|----------|
| Title<br>Block Plans<br>- As Existing and Proposed |             |          |          |
| Date                                               | Oct 22      | Drawn By | NJ       |
| Job No.                                            | Drawing No. | Scale    | Revision |
| W22-004                                            | 101         | 1:500@A1 | -        |