

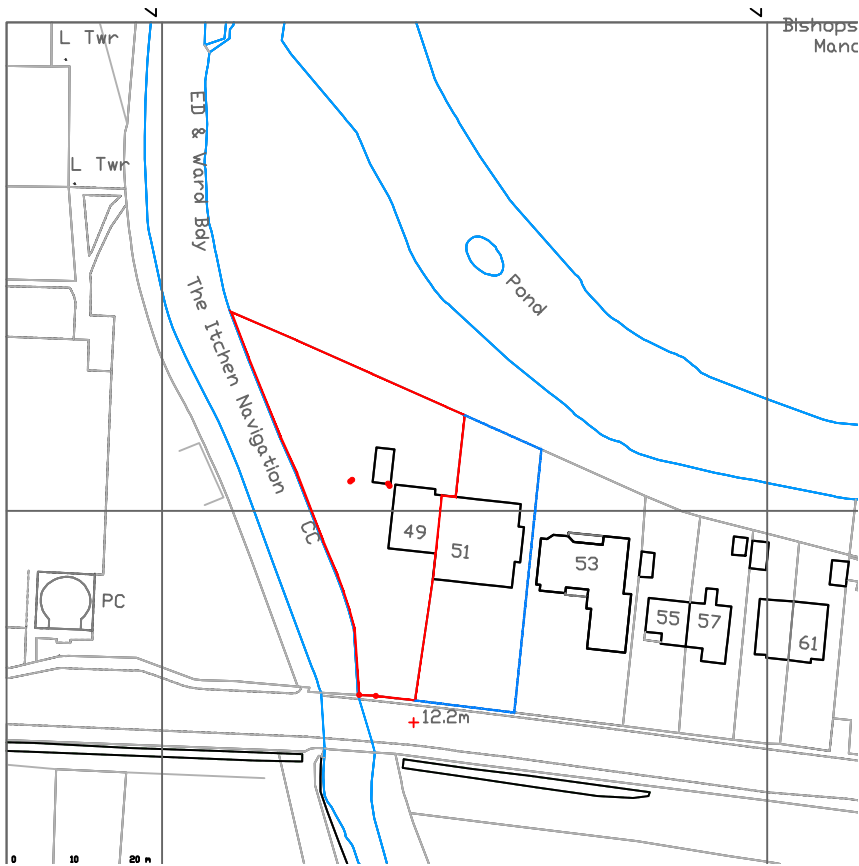
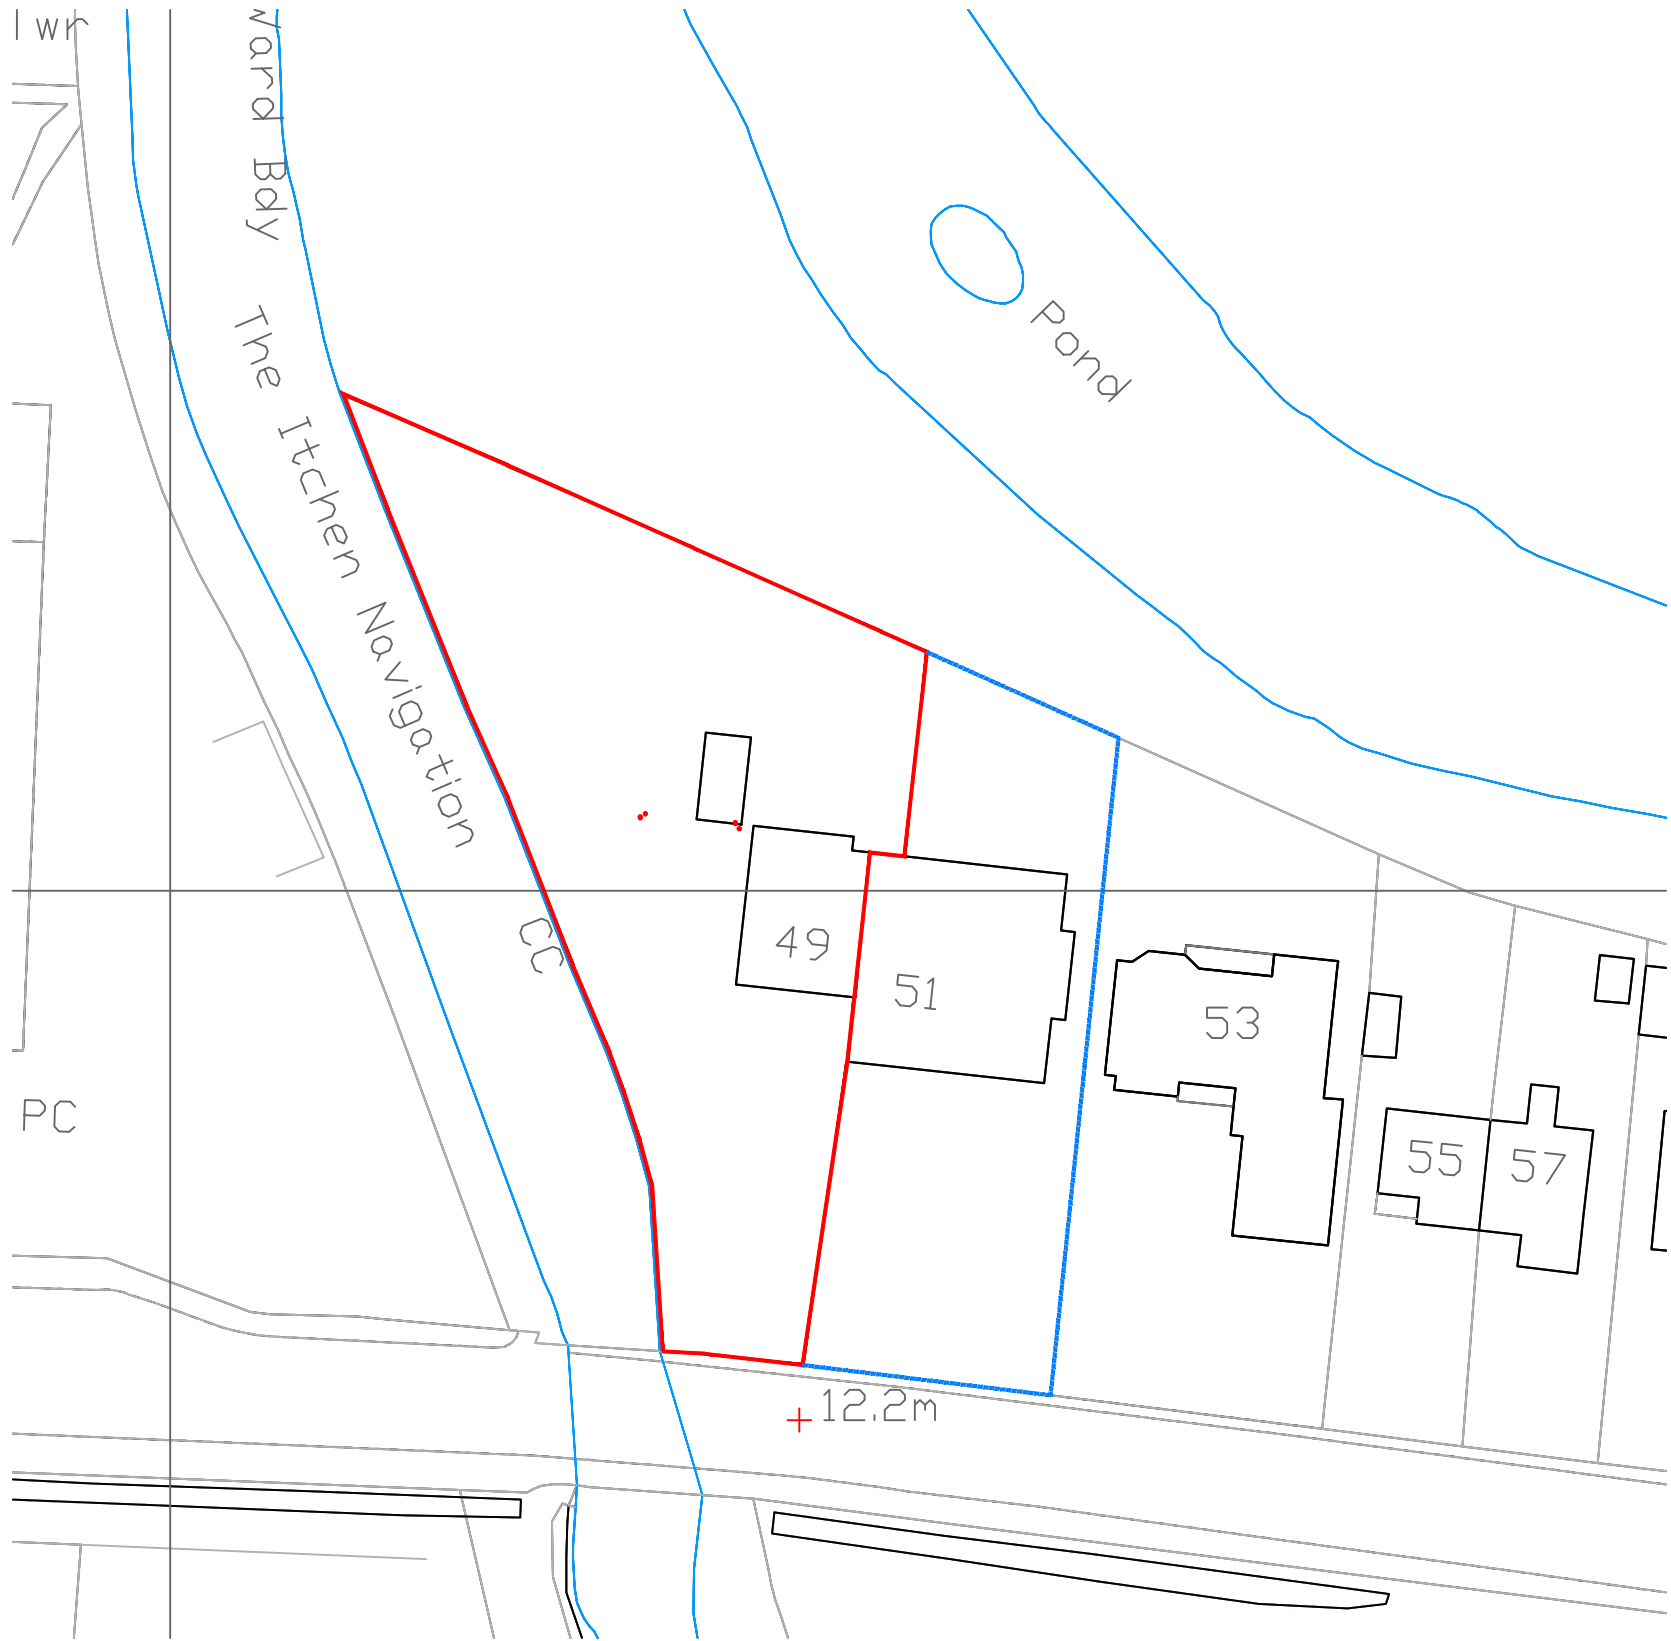


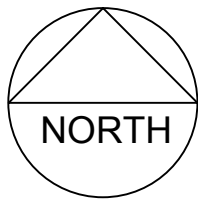


SITE LOCATION PLAN @ 1/1250

Streetwise licence No. 100047474

© Crown Copyright and database rights 2020 OS

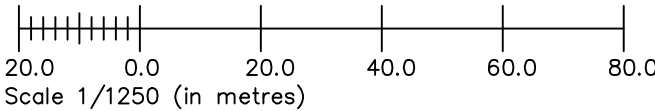

SITE BLOCK PLAN @ 1/500

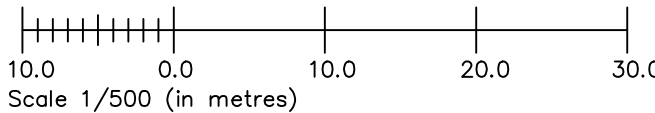

Revision Notes:

Rev:	Date:	Description:
~	~	~

Date:

May 2022

Scale @ A3:

1/500 & 1/1250

Drawing Status:

Planning

Drawn:

dmm

Checked:

mp

Project:

49, Bishopstoke Rd, SO50 6LA
Proposed House

Drawing Title:

Locality and Block Plan
As Existing

Client:

Mrs J Bray
49, Bishopstoke Road

Project:

2078

Dwg No:

900

Rev:

~

Temple Ford Design Ltd
architects



T 023 8027 6393
E templeforddesign@gmail.com W templeforddesign.co.uk